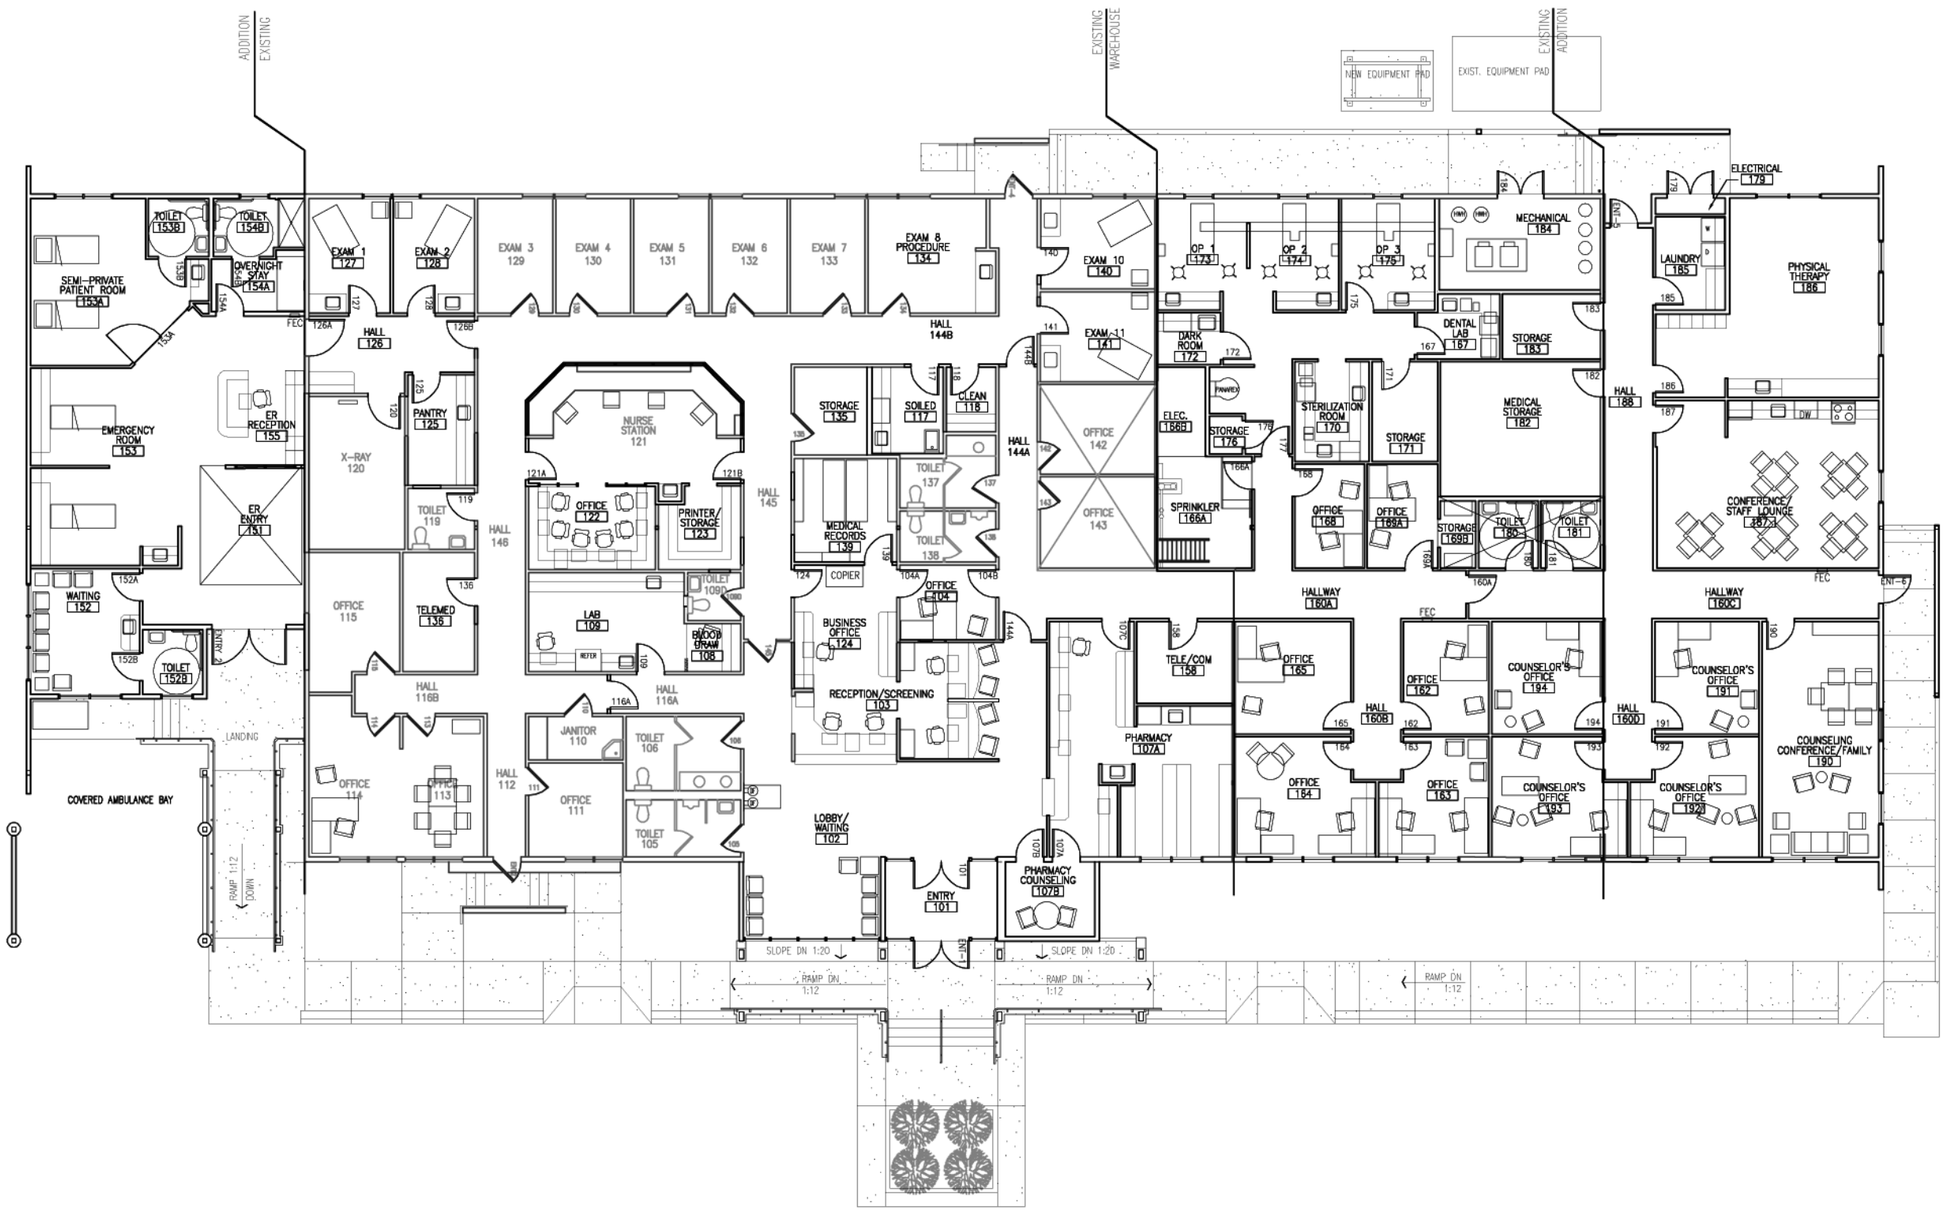

MAHLUM
architects

Alicia Roberts
Medical Clinic

SouthEast Alaska
Regional Health
Consortium

January 09, 2004

A2.2 Ref. Sheet

Floor Plan
Scale: 1/16"=1'-0"