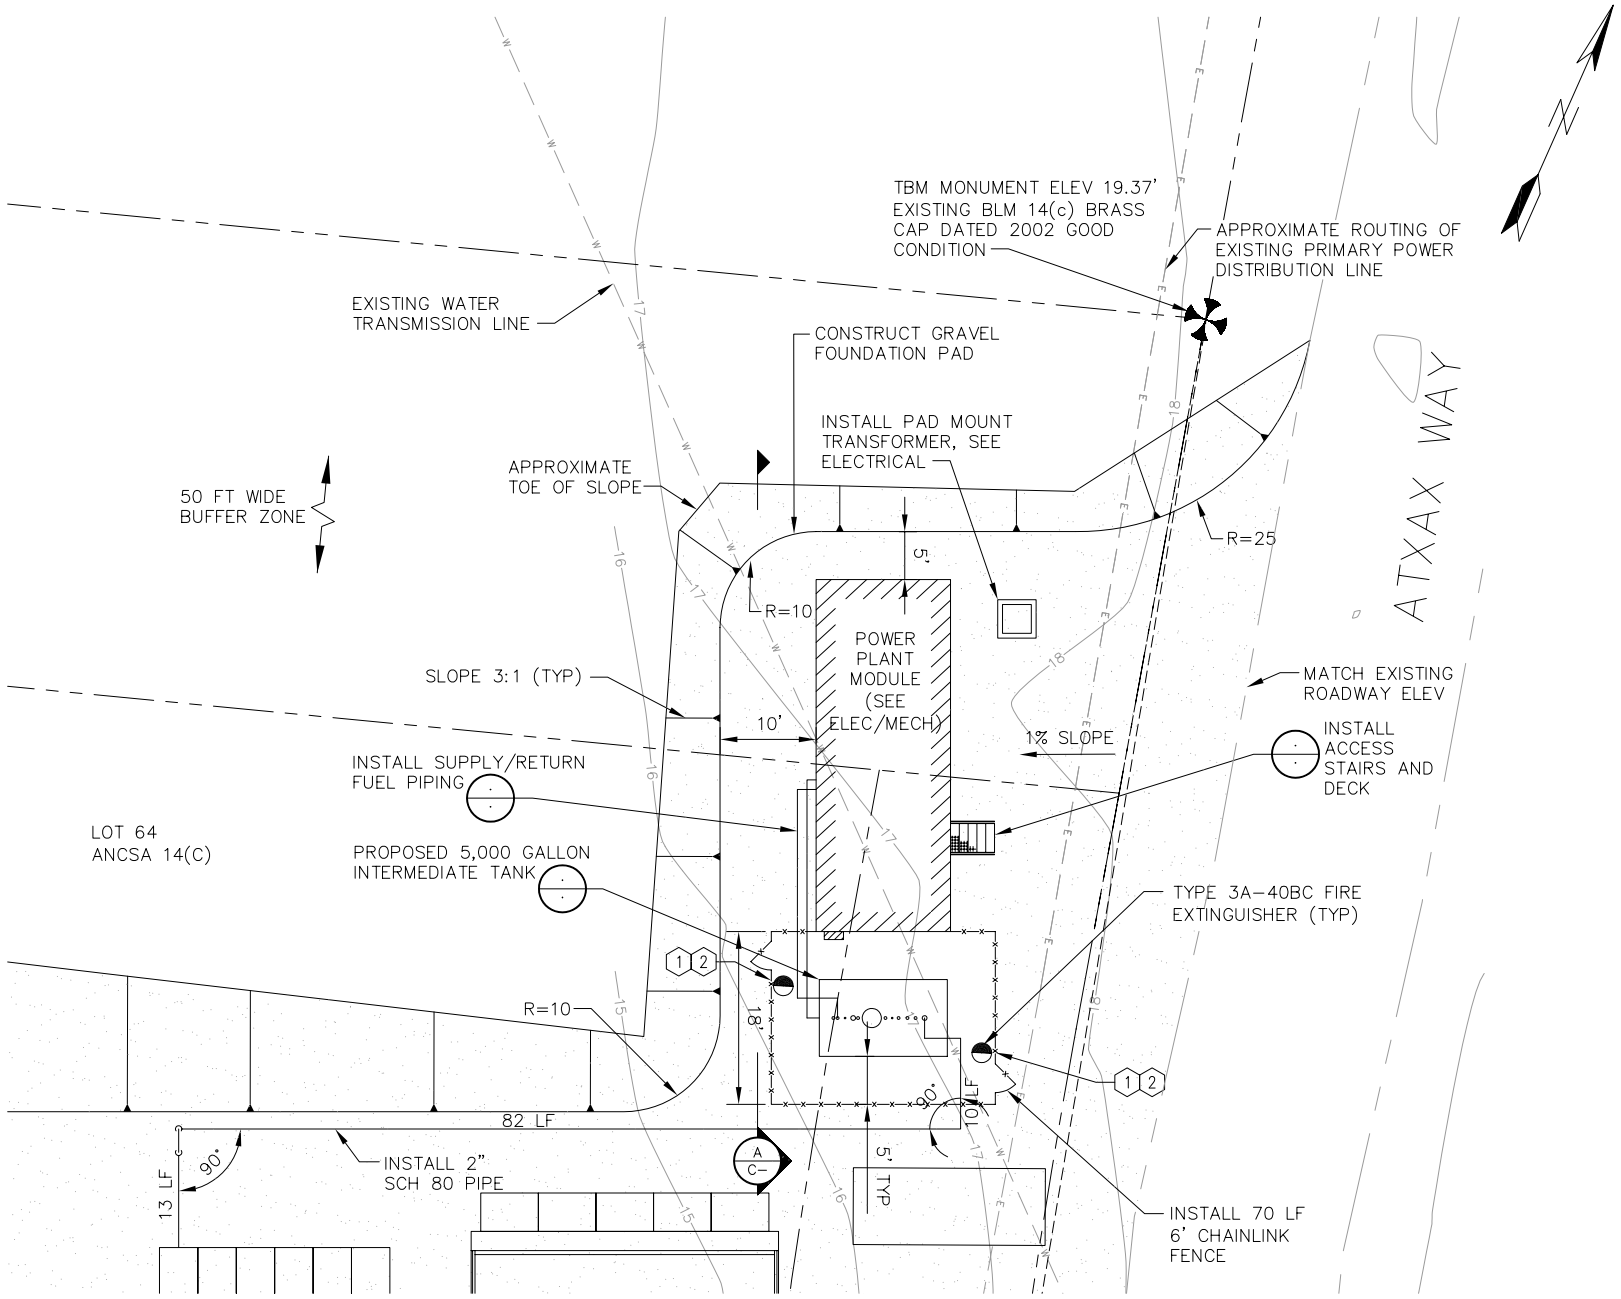

1 — **POWER PLANT SITE LAYOUT**

SCALE: 1"=10'

10 0 5 10 20
GRAPHIC SCALE

WARNING SIGN & INFORMATIONAL PLACARD SCHEDULE:

WARNING SIGNS & INFORMATIONAL PLACARDS – PROVIDE ALL SIGNS INDICATED IN THE SCHEDULE BELOW, SIZE, QUANTITY & LOCATION IAW 2000 IFC. ALL SIGNS SHALL BE 0.08" ALUMINUM PLATE,10"x14" UNLESS INDICATED OTHERWISE OR REQUIRED TO BE LARGER FOR SPECIFIED LETTER SIZE. PROVIDE 3/16" HOLES IN ALL FOUR CORNERS. WHITE NON-REFLECTIVE VINYL BACKGROUND, 3M 3650-10, WITH 3M SERIES 225 HIGH PERFORMANCE VINYL LETTERS, ONE SIDE ONLY. WARNING LITES OR APPROVED EQUAL. ATTACH TO FENCING WITH HOG RINGS OR STAINLESS STEEL CABLE TIES. ATTACH TO STRUCTURES WITH LAGS OR BOLTS. INSTALL IAW 2000 IFC.

WARNING SIGNS
3" HIGH WHITE
LETTERING ON
RED BACKGROUND.

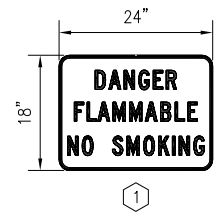

INFORMATIONAL PLACARDS
2" HIGH BLACK LETTERING
ON WHITE BACKGROUND.

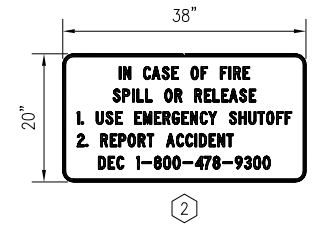

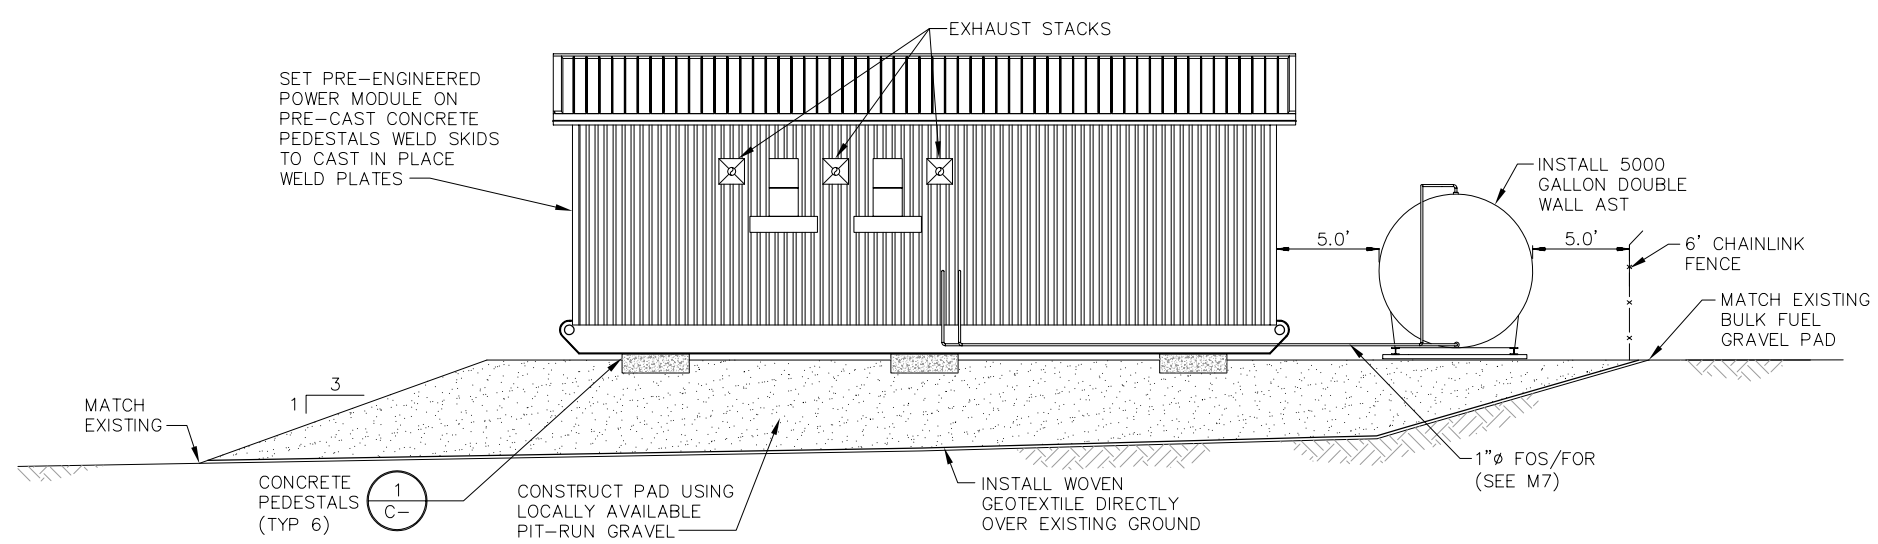

A — **SECTION**

SCALE: 1"=5'

5 0 2.5 5 10
GRAPHIC SCALE

STATE OF ALASKA
49TH
Kori R. Hulse
CE 10583
REGISTERED PROFESSIONAL ENGINEER

State of Alaska
Department of Community
and Economic Development
AIDEA/AEA
Rural Energy Group
813 West Northern Lights Blvd.
Anchorage, Alaska 99503
ALASKA ENERGY AUTHORITY

CRW ENGINEERING GROUP LLC
3900 ARCTIC BLVD. SUITE 203
ANCHORAGE, ALASKA 99503
PHONE: (907) 562-3252
FAX: (907) 561-2273

ATKA, ALASKA

RURAL POWER SYSTEM UPGRADES

POWER PLANT SITE PLAN

REV	DESCRIPTION	BY	DATE
0	ISSUED FOR CONSTRUCTION	KRH	11/04

Project No. 30401.06
Date 11/04
Designed AJB
Drawn AJB
Approved JVS

Sheet No. C2

File: 30401.06\CADD\Drawings\ISSUE FOR CONSTRUT