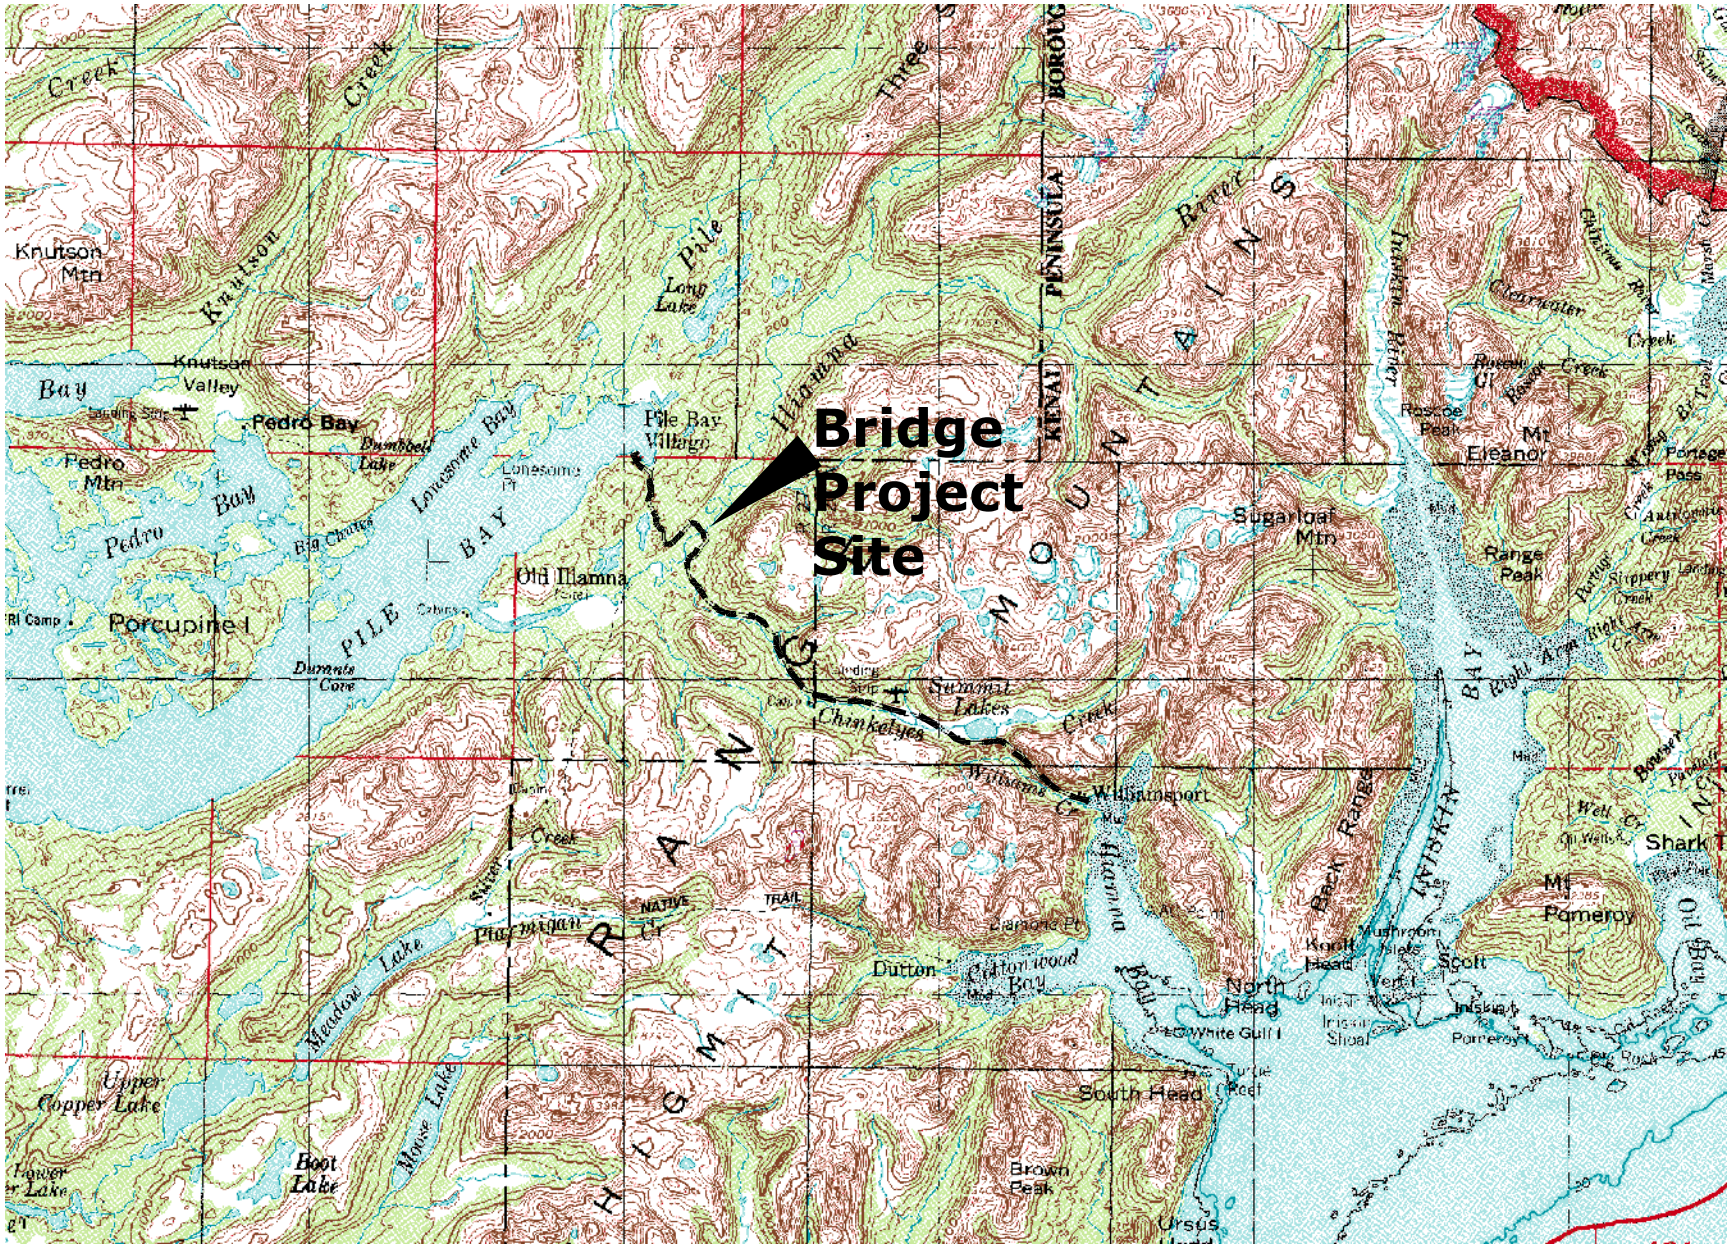

PILEBAYBRIDGE\wantthissheet1.dwg 7/03