LEGEND

- ROAD CENTERLINE
- EXISTING RIGHT OF WAY
- OLD RIGHT OF WAY
- WATER
- GENERAL, INITIAL, OH ELECTRIC DISTRIBUTION LINE ALIGNMENT
- APPROXIMATE LOCATION OF POLE

ELECTRICAL SHEET INDEX

E001 REFERENCE PLAN ELECTRICAL LAYOUT
E002 PARTIAL PLAN A ELECTRICAL LAYOUT
E003 PARTIAL PLAN B ELECTRICAL LAYOUT
E004 PARTIAL PLAN C ELECTRICAL LAYOUT
E005 PARTIAL PLAN D ELECTRICAL LAYOUT
E006 PARTIAL PLAN E ELECTRICAL LAYOUT
E007 PARTIAL PLAN F ELECTRICAL LAYOUT
E008 PARTIAL PLAN G ELECTRICAL LAYOUT
E009 PARTIAL PLAN H ELECTRICAL LAYOUT
E010 DETAILS
E011 DETAILS
E012 DETAILS

GENERAL NOTES

1. ALL WORK SHALL COMPLY WITH MOST RECENT EDITION OF THE NESC.

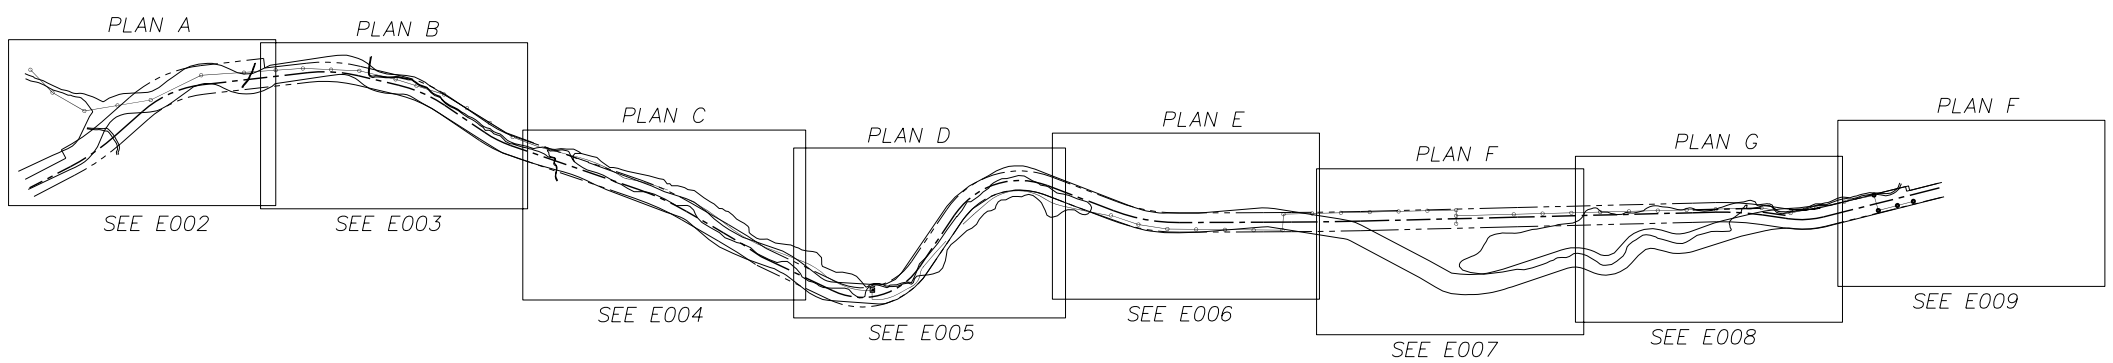

ELECTRICAL LAYOUT – OWNER PROPOSED ALIGNMENT

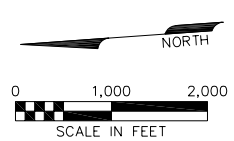

ALASKA ENERGY AUTHORITY

RURAL POWER SYSTEM UPGRADE
CHITINA, ALAKSA

LCMF LLC
615 E. 82nd Ave. Suite 200 Anchorage, AK 99518 273-1830

65% DESIGN DRAWINGS

REVISIONS:

DRAWN BY: GME
CHECKED BY: GME
DATE: 09/13/06
JOB NUMBER: 56630
SCALE: AS SHOWN

DRAWING TITLE:
REFERENCE PLAN
ELECTRICAL
LAYOUT

ERRICO ELECTRICAL ENGINEERING, LLC
PO Box 220471
Anchorage, AK 99522
Ph/Fx: (907) 345-6168
Cell: (907) 242-7669
Email: errico@ac.net

SHEET: OF

E001