STATE	PROJECT DESIGNATION	YEAR	SHEET NO.	TOTAL SHEETS
ALASKA	62988	2006	1	3

STATE OF ALASKA
DEPARTMENT OF TRANSPORTATION
&
PUBLIC FACILITIES

MAINTENANCE & OPERATIONS

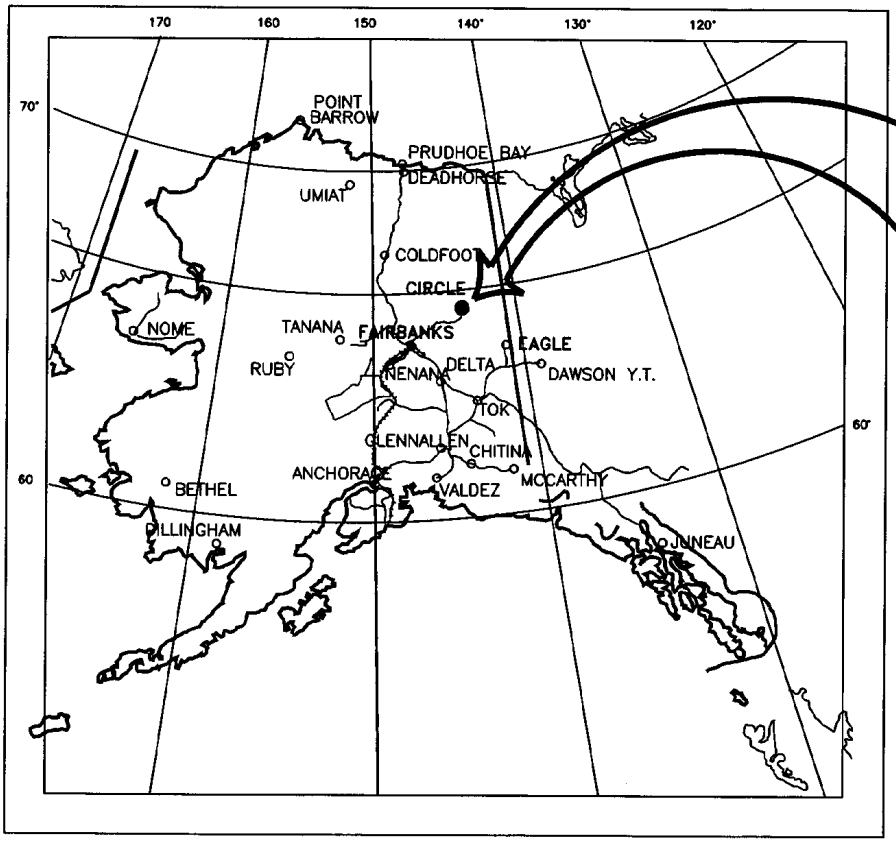

CIRCLE
SURFACING
NRMOA-##-####
62988

PROJECT LOCATION

ESTIMATE OF QUANTITIES

ITEM NO.	PAY ITEM	UNIT	QUANTITY
203(1A)	DITCHING	L.S.	ALL REQ'D
203(5)	BORROW, TYPE "A"	C.Y.	
301(2)	AGGREGATE BASE COURSE	C.Y.	
405(3)	HIGHFLOAT SURFACE TREATMENT	S.Y.	
		L.F.	
		L.F.	
		L.F.	
		C.Y.	
		EA	
640(1)	MOBILIZATION & DEMOBILIZATION	L.S.	ALL REQ'D
640(4)	WORKER MEALS & LODGING OR PER-DIEM	L.S.	ALL REQ'D
641(2)	EROSION POLLUTION CONTROL	C.S.	ALL REQ'D
643(2)	TRAFFIC MAINTENANCE	L.S.	ALL REQ'D

STATE OF ALASKA 49TH CLARK R. MILNE CE-6052 REGISTERED PROFESSIONAL ENGINEER

08/14/06 jp

STATE OF ALASKA
DEPARTMENT OF TRANSPORTATION
&
PUBLIC FACILITIES

APPROVED BY:

_____ DATE _____

Howard Thies
Regional M&O Director, Northern Region

ACCEPTED FOR CONSTRUCTION

_____ DATE _____

Andrew J. Niemiec, P.E.
Regional Director, Northern Region

STATE	PROJECT DESIGNATION	YEAR	SHEET NO.	TOTAL SHEETS
ALASKA	62988	2006	2	3

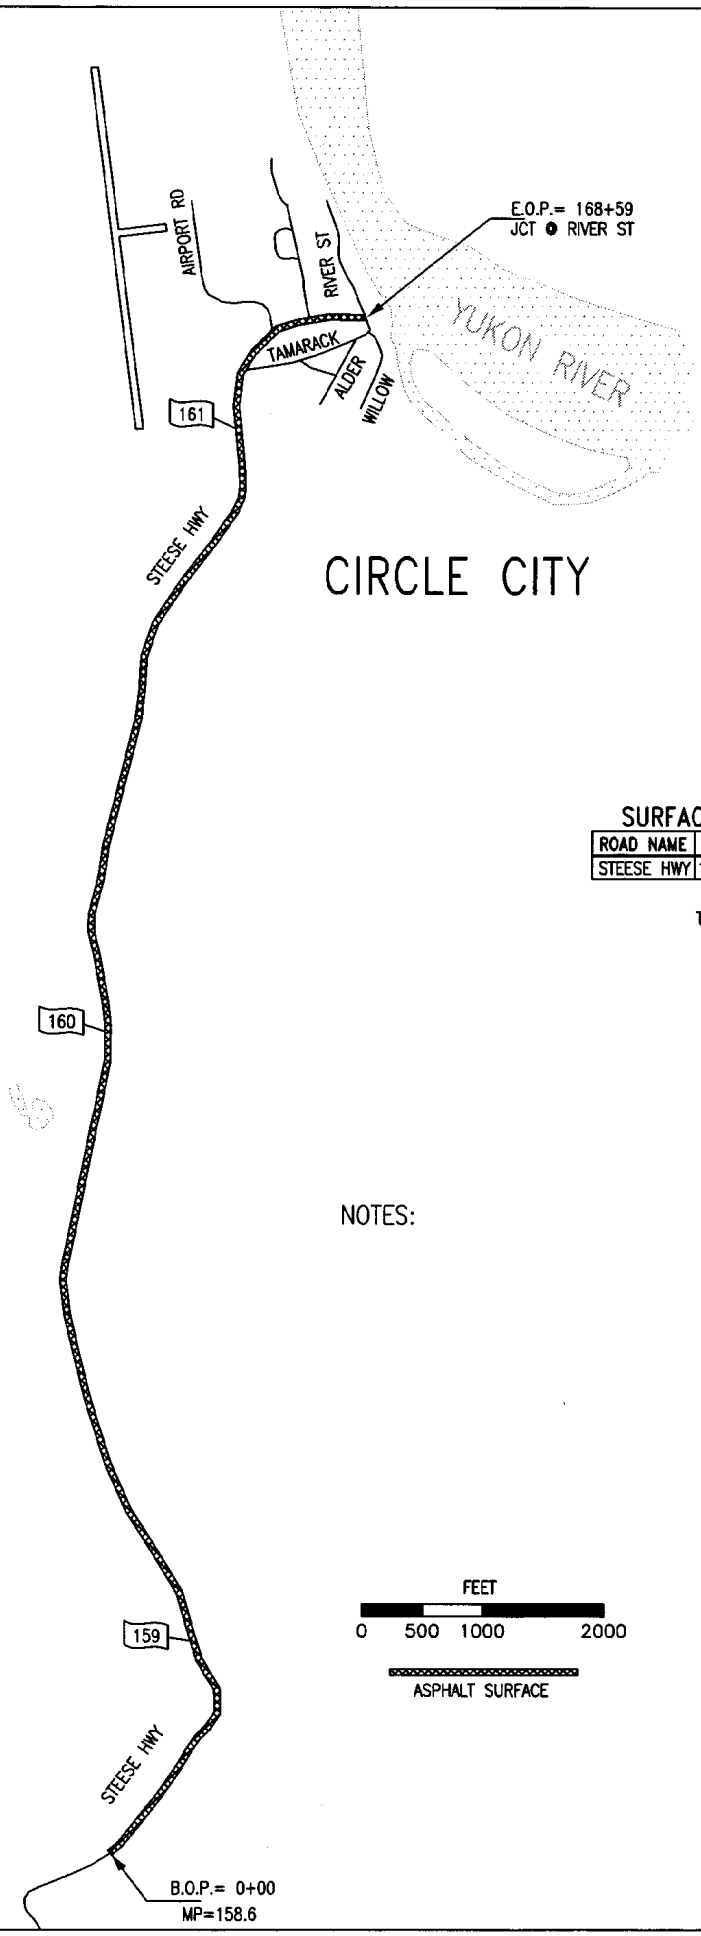

SURFACING SUMMARY

ROAD NAME	L:(FT)	W:(FT)	AREA:(SY)
STEESE HWY	16,860	24	44,960

TOTAL (SY): 44,960

TOTAL (MILES): 3.193

NOTES:

FEET

0 500 1000 2000

ASPHALT SURFACE

STATE OF ALASKA 49TH REGISTERED PROFESSIONAL ENGINEER

CLARK R. MILNE

CE-6052

08/16/06 jp

CIRCLE SURFACING

PLANS