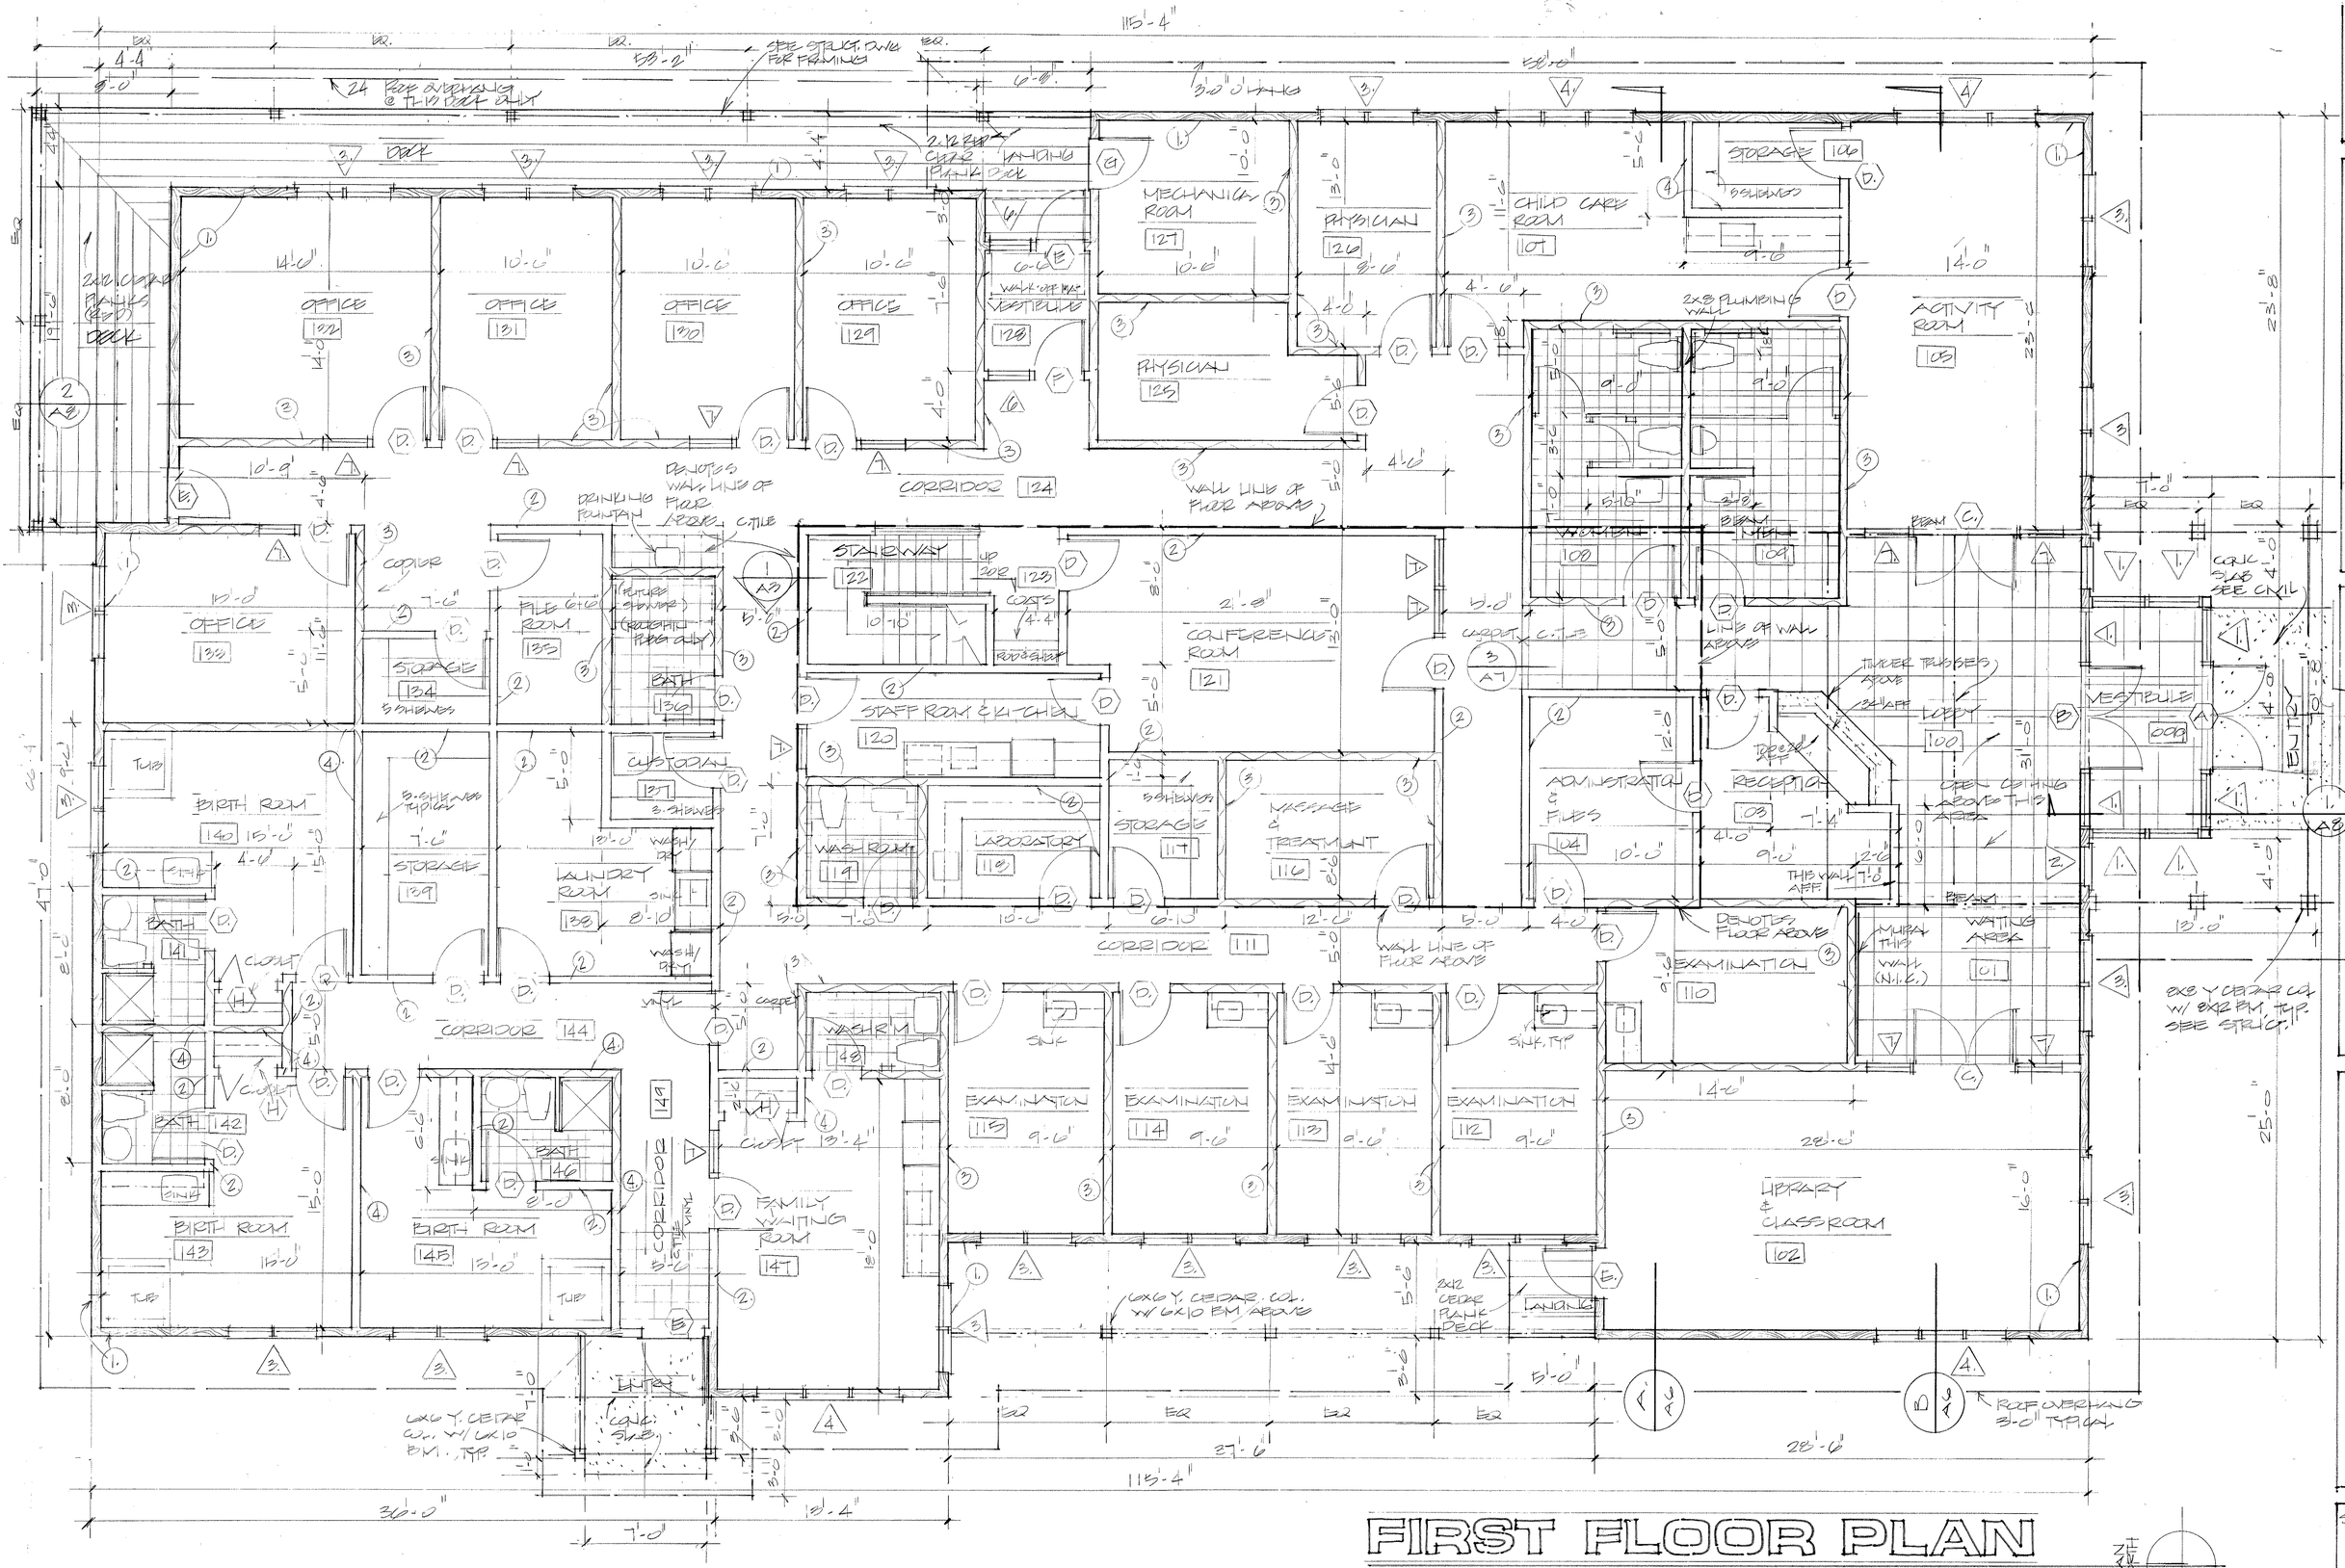

FIRST FLOOR PLAN

SCALE 1/4" = 1'-0"

J.L. ROBERTSON & ASSOCIATES

JEFF ROBERTSON
ARCHITECT

217 SECOND ST. SUITE 200 JUNEAU, ALASKA 99801
PHONE/FAX (907) 586-6740

JUNEAU FAMILY BIRTH CENTER

FIRST FLOOR PLAN

SHEET NO.
A2

DATE: 10.9.05