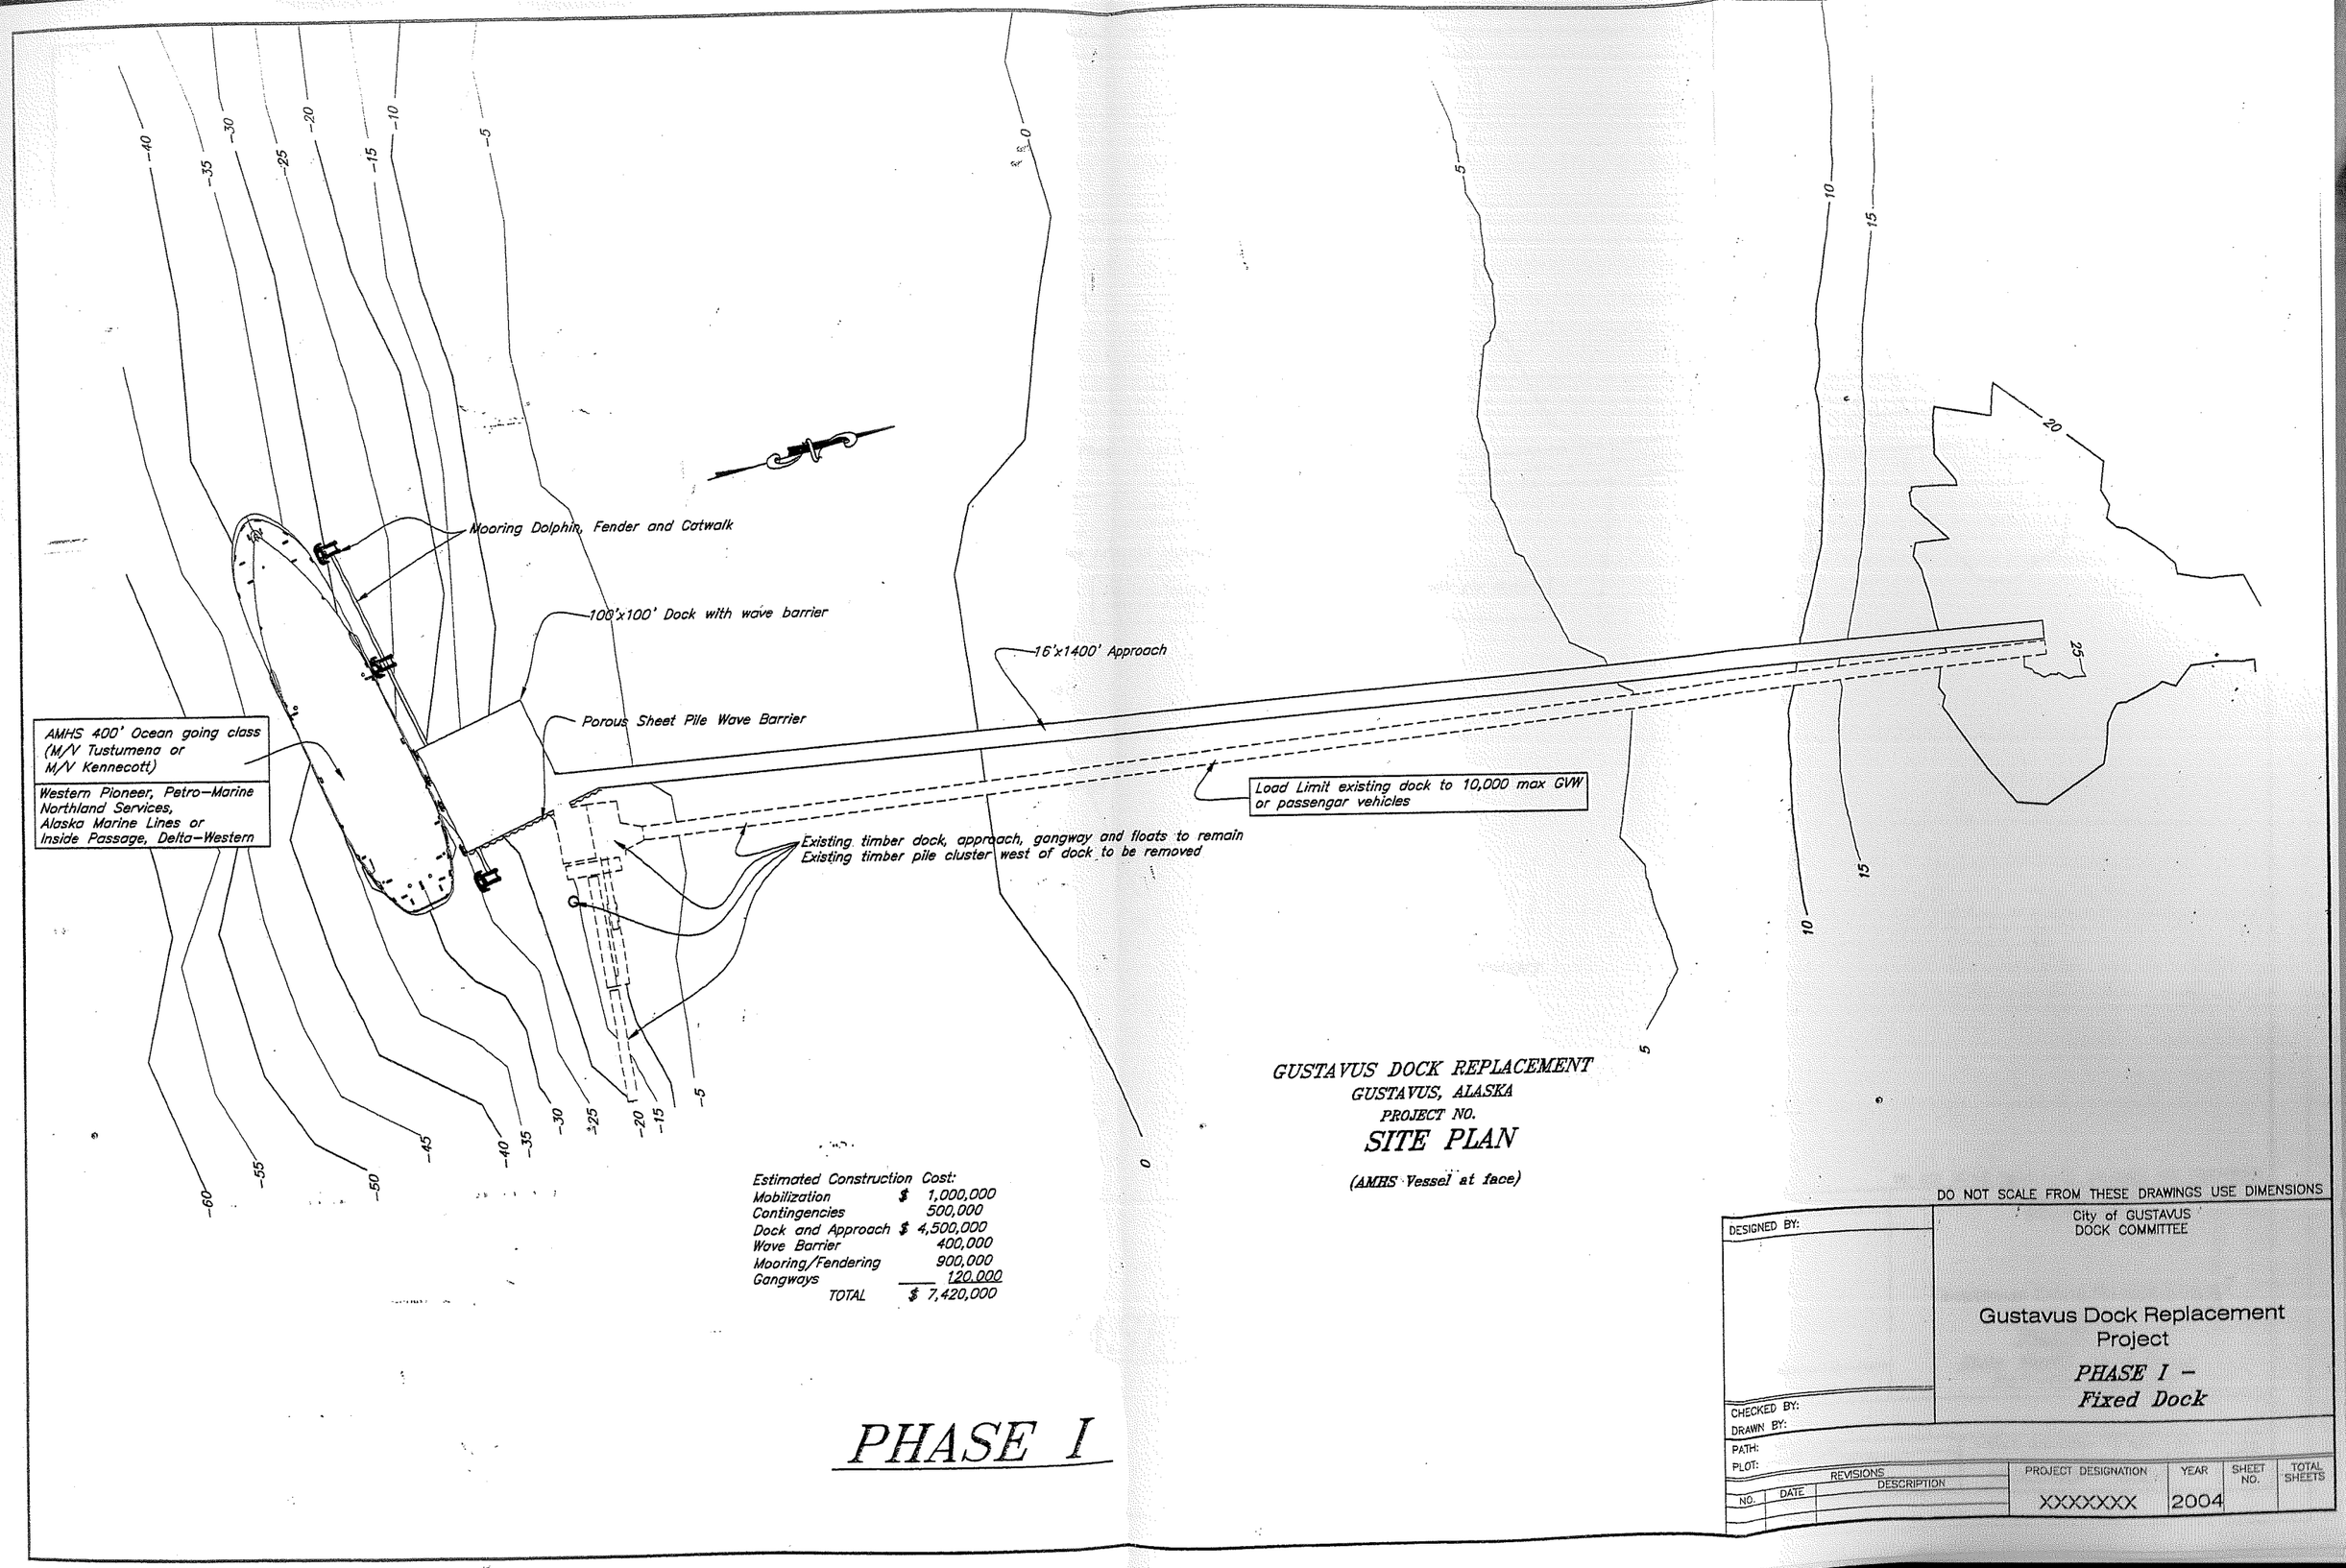

Estimated Construction Cost:

Mobilization	$ 1,000,000
Contingencies	500,000
Dock and Approach	$ 4,500,000
Wave Barrier	400,000
Mooring/Fendering	900,000
Gangways	120,000
TOTAL	$ 7,420,000

GUSTAVUS DOCK REPLACEMENT
GUSTAVUS, ALASKA
PROJECT NO.

SITE PLAN

(AMHS Vessel at face)

PHASE I

DO NOT SCALE FROM THESE DRAWINGS USE DIMENSIONS

DESIGNED BY:
CHECKED BY:
DRAWN BY:
PATH:
PLOT:

City of GUSTAVUS
DOCK COMMITTEE

Gustavus Dock Replacement Project

PHASE I – Fixed Dock

REVISIONS			PROJECT DESIGNATION	YEAR	SHEET NO.	TOTAL SHEETS
NO.	DATE	DESCRIPTION	XXXXXXX	2004		