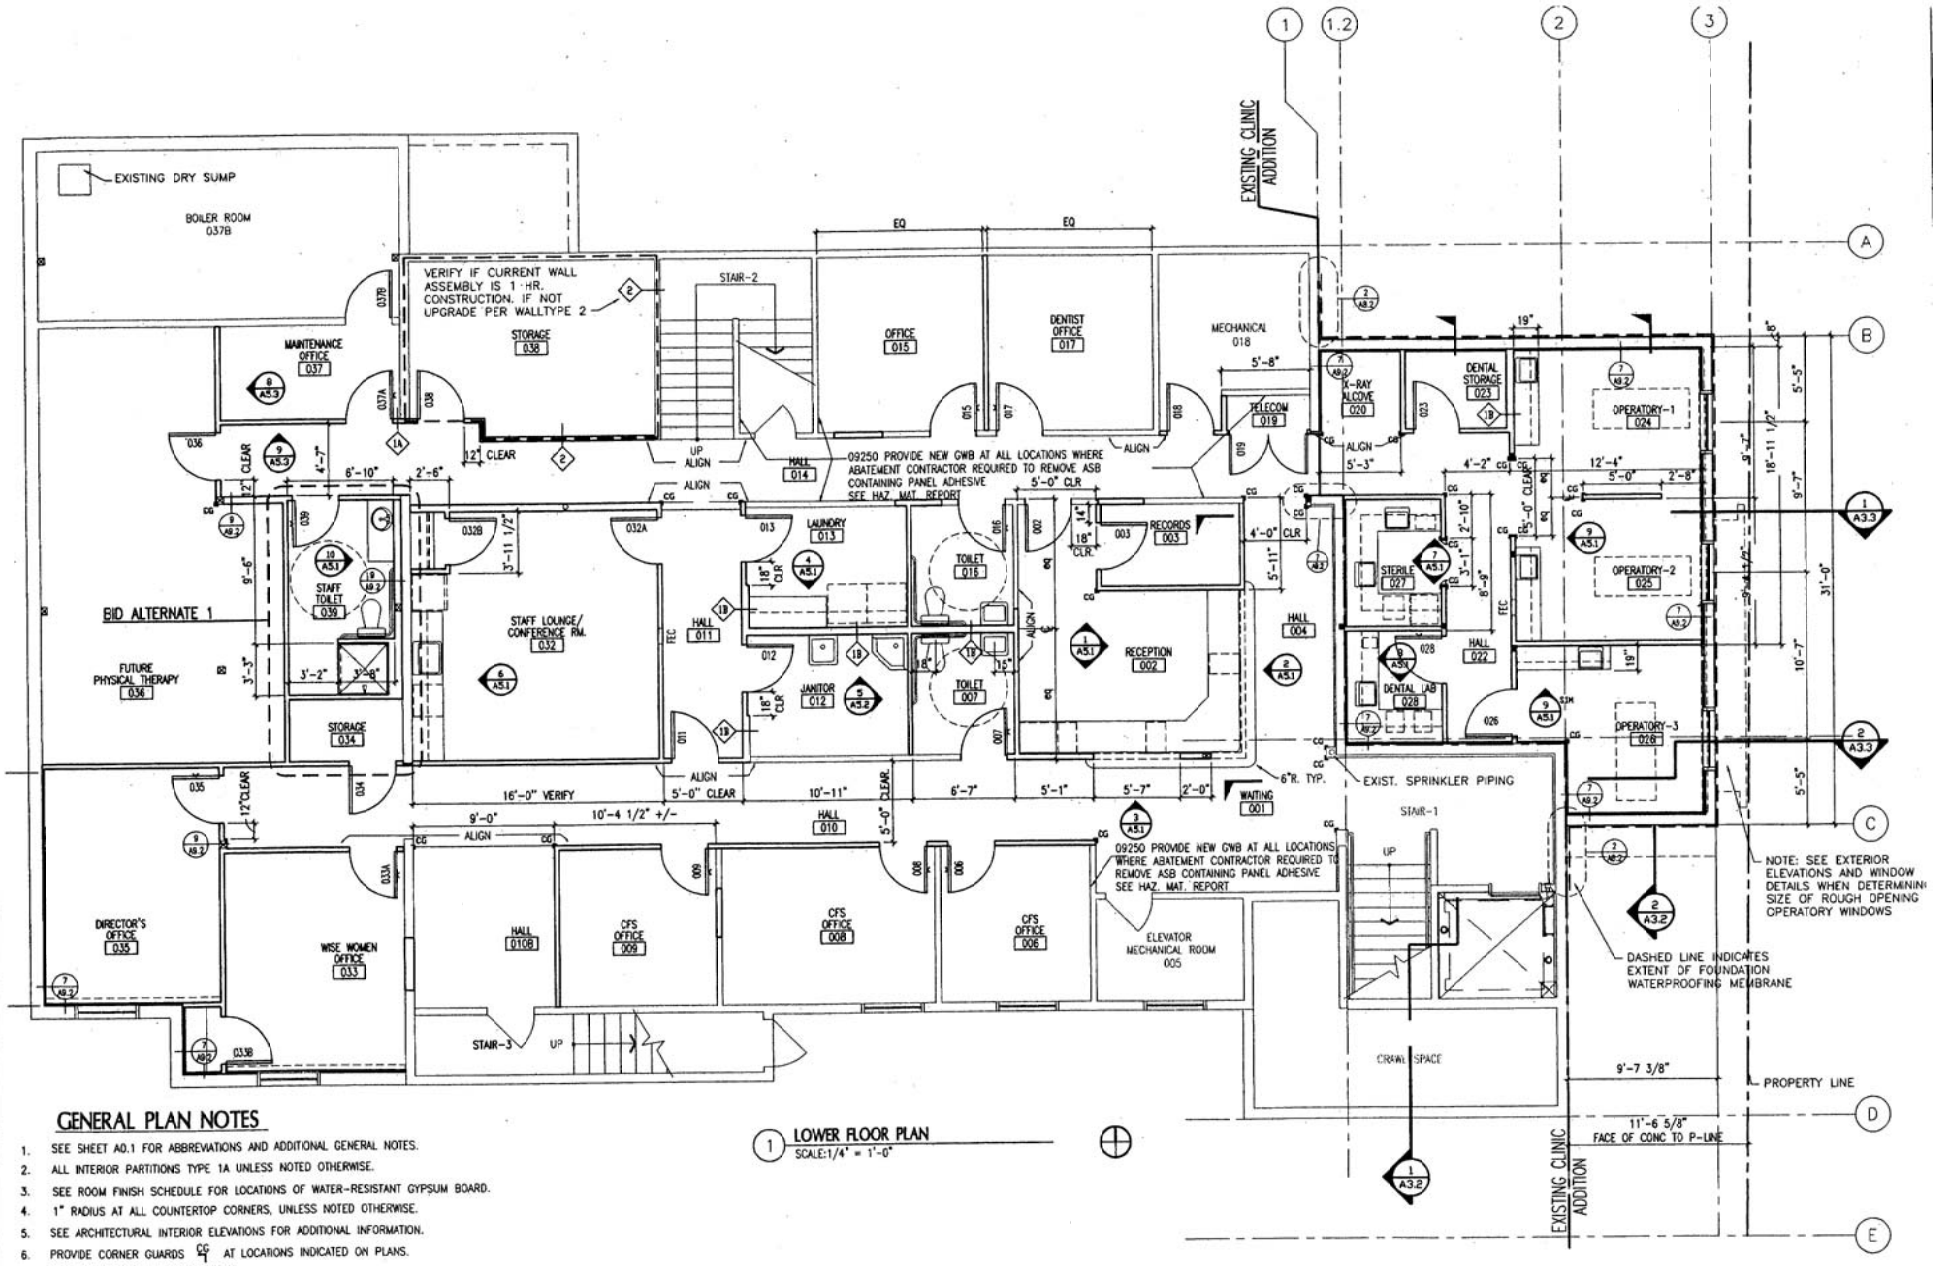

1 LOWER FLOOR PLAN
SCALE:1/4" = 1'-0"

GENERAL PLAN NOTES

1. SEE SHEET A0.1 FOR ABBREVATIONS AND ADDITIONAL GENERAL NOTES.
2. ALL INTERIOR PARTITIONS TYPE 1A UNLESS NOTED OTHERWISE.
3. SEE ROOM FINISH SCHEDULE FOR LOCATIONS OF WATER-RESISTANT GYPSUM BOARD.
4. 1" RADIUS AT ALL COUNTERTOP CORNERS, UNLESS NOTED OTHERWISE.
5. SEE ARCHITECTURAL INTERIOR ELEVATIONS FOR ADDITIONAL INFORMATION.
6. PROVIDE CORNER GUARDS CG AT LOCATIONS INDICATED ON PLANS. SEE SPECIFICATION SECTION 10260.
7. PROVIDE DOOR MOUNTED COAT HOOKS < AT LOCATIONS INDICATED ON PLANS. SEE SPECIFICATION SECTION 10800.
8. PATCH , REPAIR AND FINISH TO MATCH ORIGINAL CONDITION AT ALL EXISTING FINISHES DAMAGED BY ADJACENT WORK.
9. PATCH, REPAIR AND FINISH ALL WALL, FLOORS AND CEILINGS DISRUPTED BY MECHANICAL & ELECTRICAL WORK, (TO MATCH EXISTING).
10. CONTRACTOR TO VERIFY ROUGH-IN DIMENSIONS AND UTILITY CONNECTIONS FOR FIC, RELOC, FOIC EQUIPMENT. PER INTERIOR ELEVATIONS.