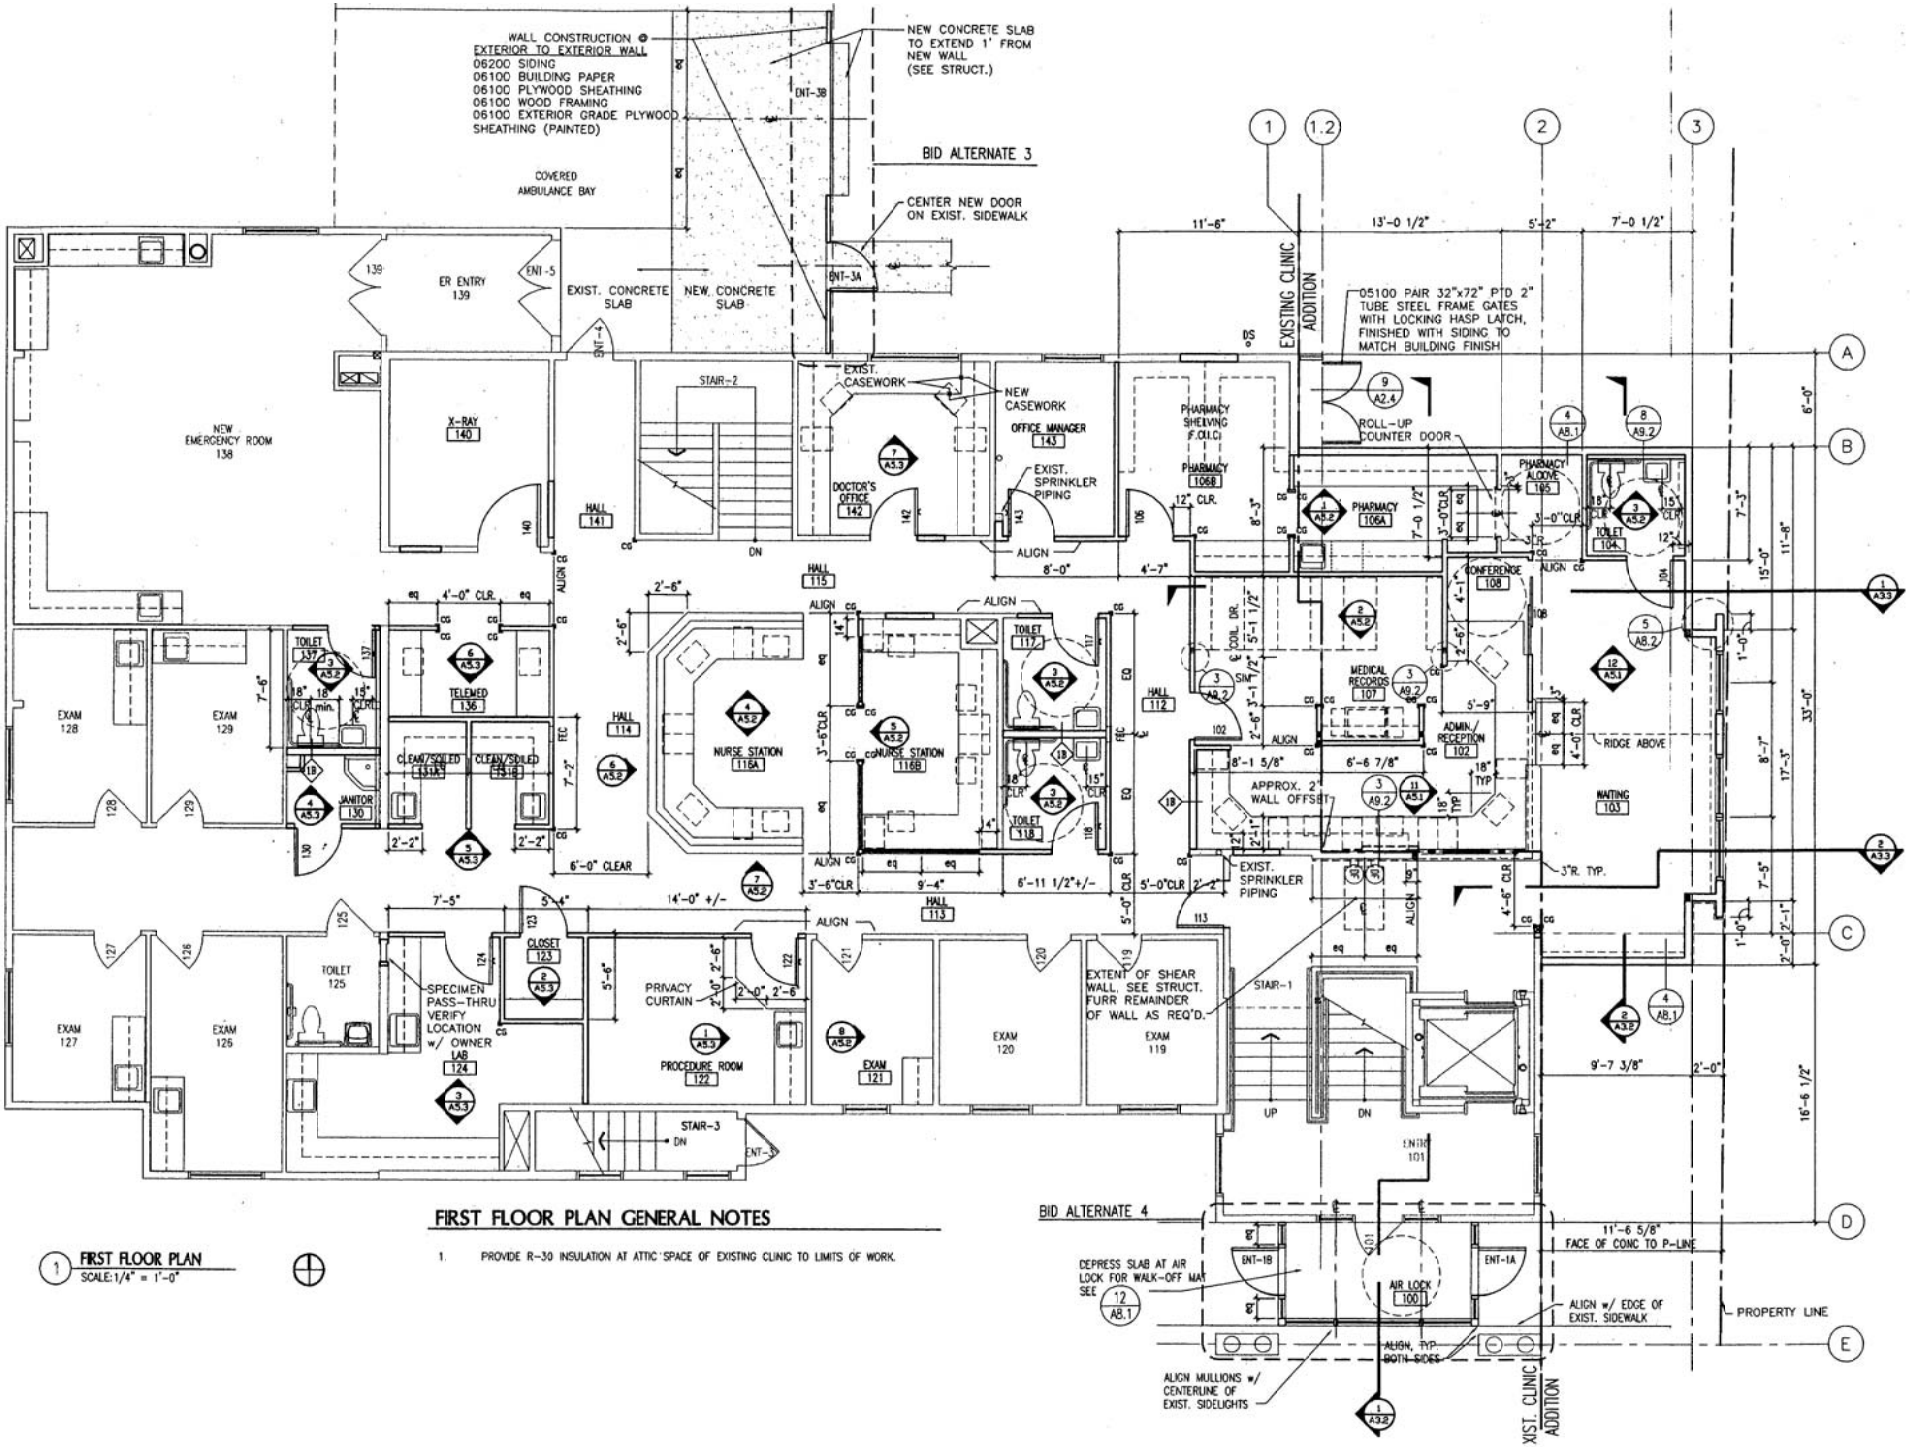

FIRST FLOOR PLAN GENERAL NOTES

1. PROVIDE R-30 INSULATION AT ATTIC SPACE OF EXISTING CLINIC TO LIMITS OF WORK.

1 FIRST FLOOR PLAN
SCALE: 1/4" = 1'-0"