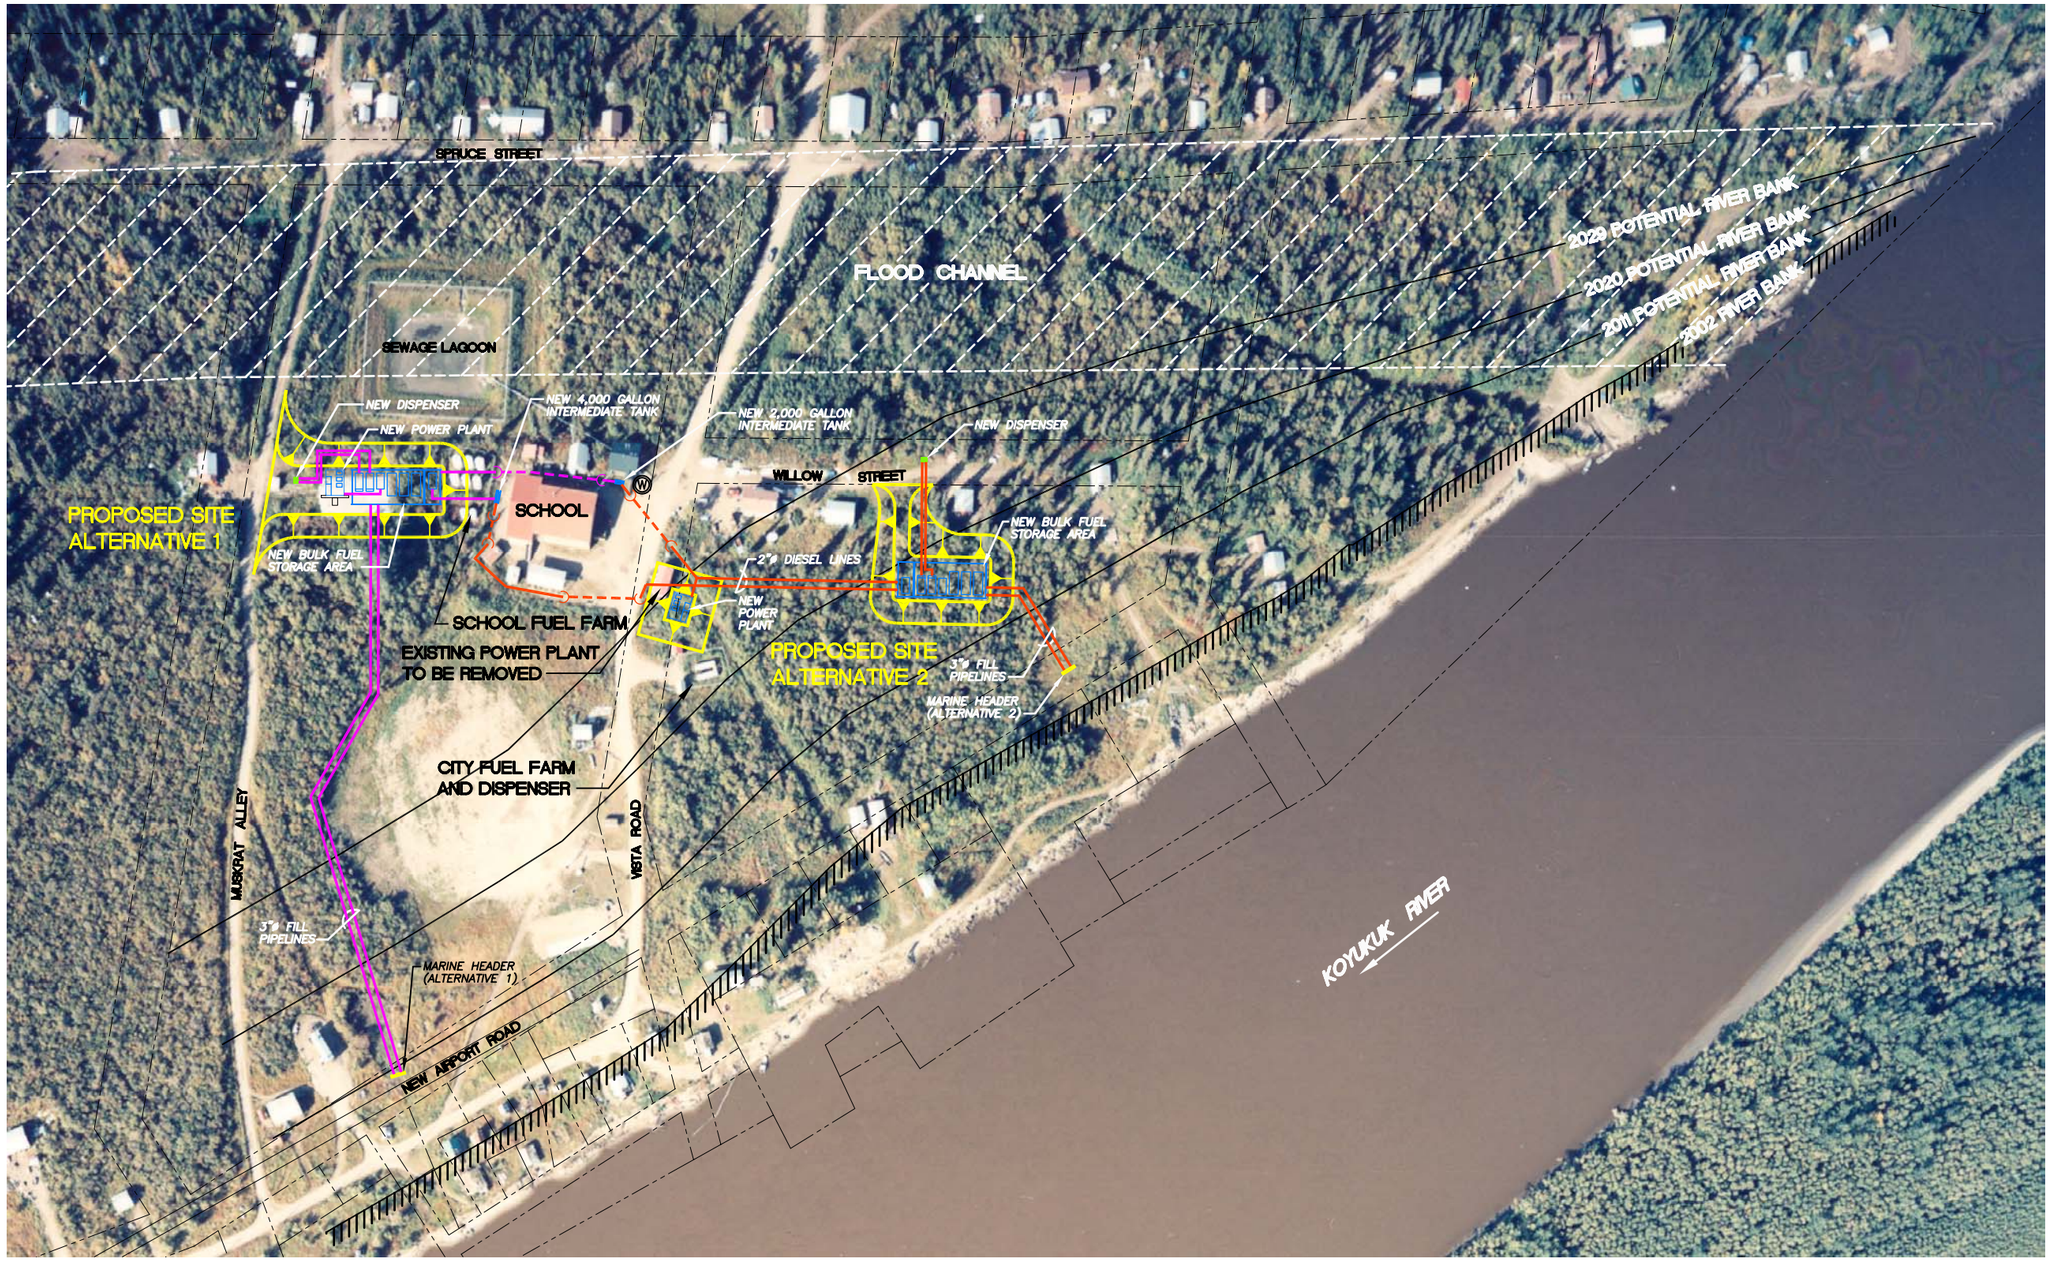

LEGEND

- NEW GRAVEL PAD
- NEW ABOVEGROUND PIPELINE (ALTERNATIVE 1)
- NEW UNDERGROUND PIPELINE (ALTERNATIVE 1)
- NEW ABOVEGROUND PIPELINE (ALTERNATIVE 2)
- NEW UNDERGROUND PIPELINE (ALTERNATIVE 2)
- EXISTING COMMUNITY WELL

0 100 200
SCALE IN FEET

PHOTOGRAPH BY: AEROMAP U.S.
DATE OF PHOTOGRAPH: 8/26/93

REVISIONS

MARK	DATE	DESCRIPTION
1		
2		
3		
4		
5		

65% DRAWINGS
NOT FOR CONSTRUCTION

HATTENBURG DILLEY & LINNELL
Engineering Consultants
• ENGINEERING
• EARTH SCIENCE
• PROJECT MANAGEMENT
• PLANNING
(907) 277-2120
www.hdalaska.com

BULK FUEL UPGRADES FOR:
AIDEA/AEA RURAL ENERGY GROUP
KOYUKUK, ALASKA

SHEET TITLE
ESTIMATED EROSION AND SITE ALTERNATIVES

SHEET
FIGURE "A"

DRAWN BY:	CHECKED BY:
TT/RFH	LMH
DATE: 12/17/02	SCALE: 1" = 100'
JOB NUMBER: 02-030	

RFH 12/17/02 02-030 Koyukuk Bulk Fuel Upgrades\cad\drawings\02030_01_FIG-A.dwg