SCHEMATIC DESIGN DRAWINGS

St. Lawrence Island Sub-Regional Services Clinic

VILLAGES OF SAVOONGA AND GAMBELL - NORTON SOUND HEALTH CORPORATION

Architects Alaska
An Alaskan Corporation
Architecture
Facility Planning
Interior Architecture

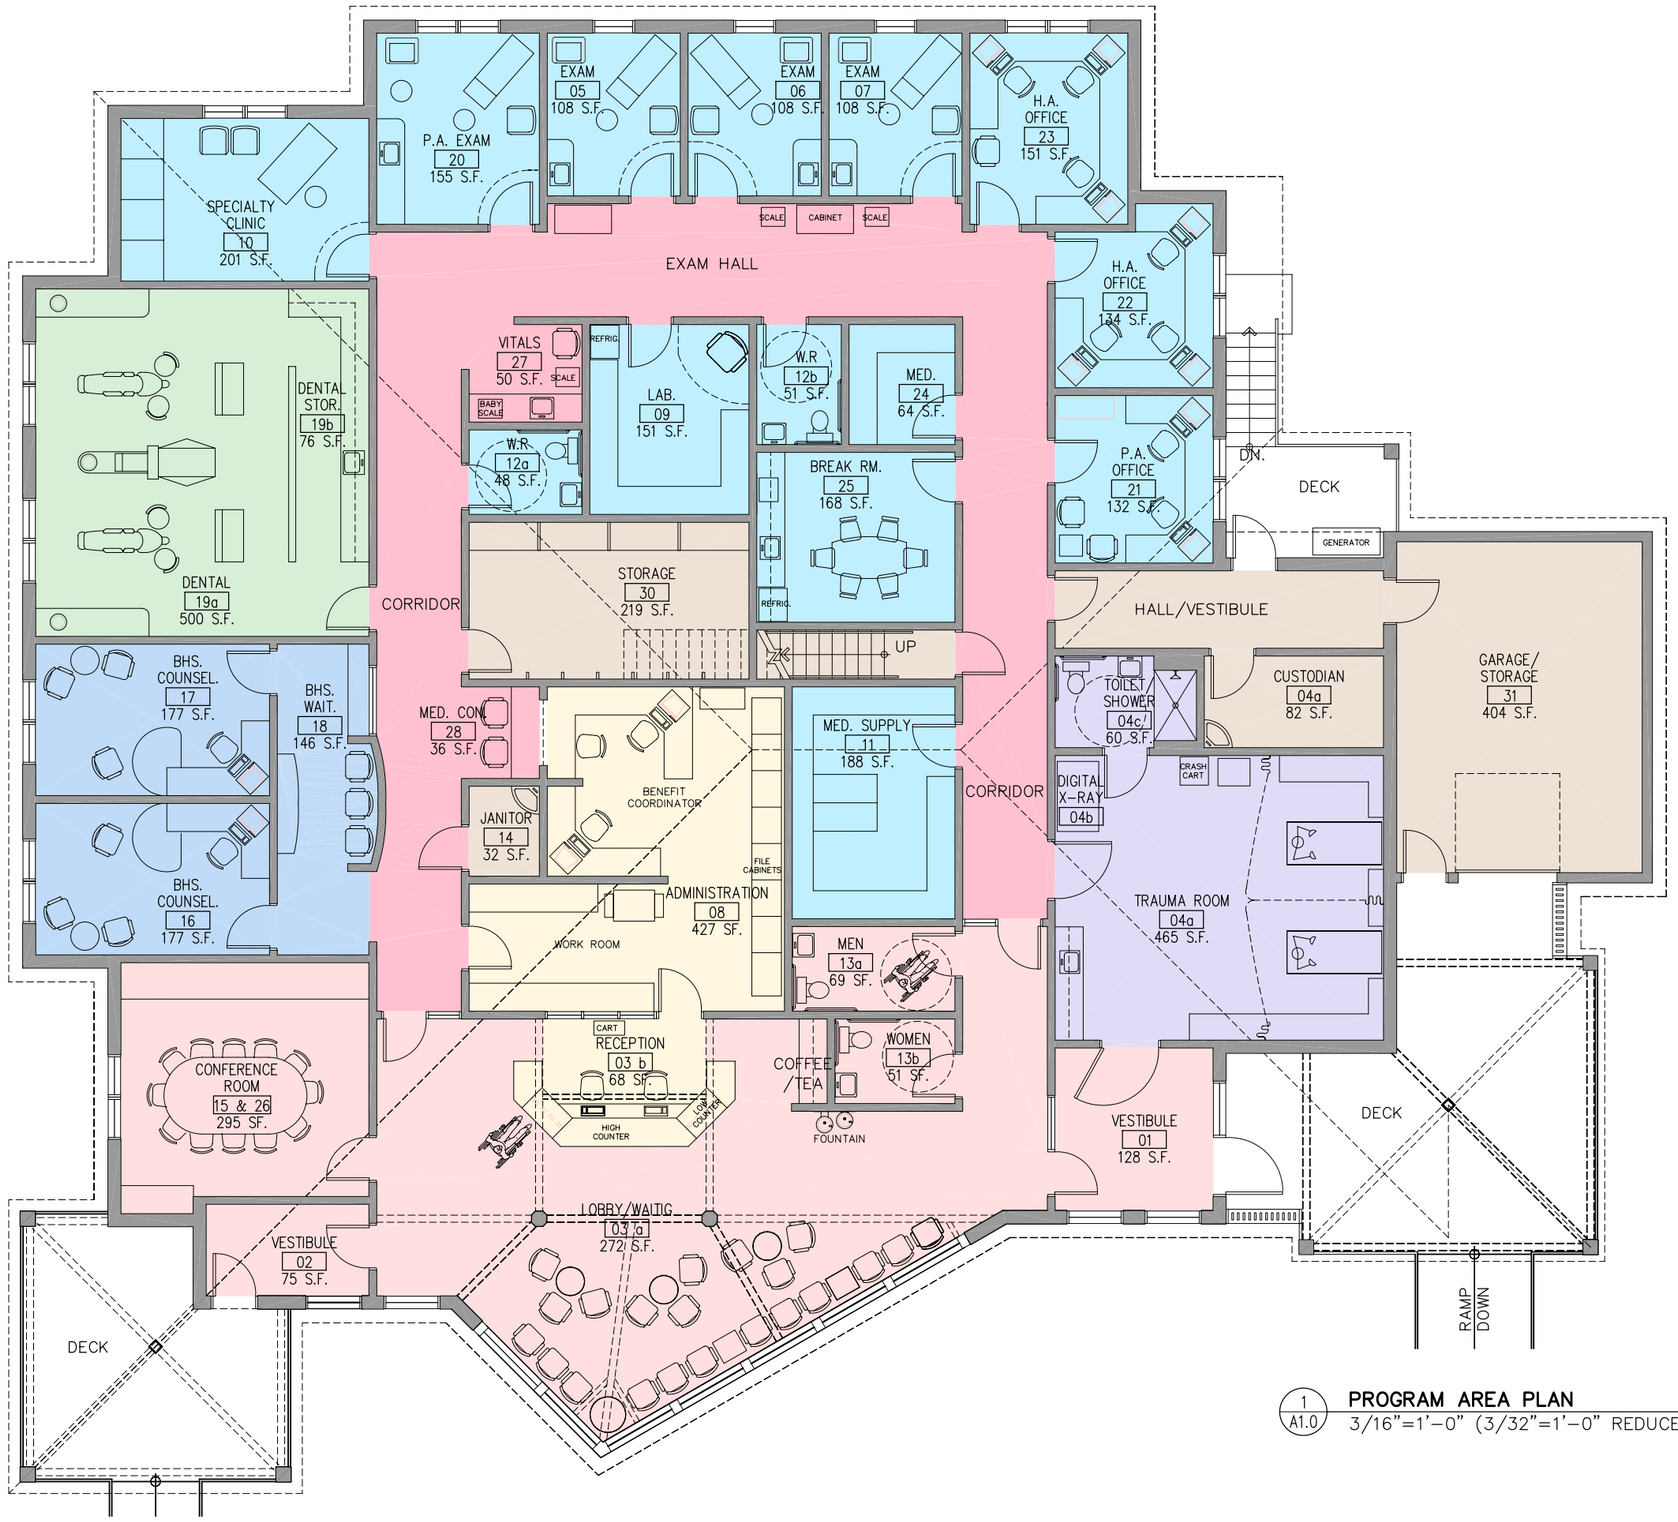

LEGEND:

- PUBLIC AREAS
- ADMINISTRATIVE AREAS
- BEHAVIORAL HEALTH
- DENTAL
- CLINICAL SPACES
- CLINICAL CORRIDOR
- TRAUMA ROOM
- SUPPORT SPACES

1 / A1.0 **PROGRAM AREA PLAN**

3/16"=1'-0" (3/32"=1'-0" REDUCED)

0 3 6 12 18

SCALE IN FEET

Architects Alaska

An Alaskan Corporation

Architecture
Landscape Architecture
Interior Architecture

900 West Fifth Avenue
Anchorage, Alaska 99501
(907) 272-3567

191 E. Swanson Avenue
Wasilla, Alaska 99654
(907) 373-7503

SCHEMATIC DESIGN PHASE

NORTON SOUND HEALTH CORPORATION

St. Lawrence Island Sub-Regional Services Clinic

VILLAGES OF SAVOONGA AND GAMBELL

founded-1970 NSHC

Revisions		
No.	Description	Date

Drawn by	Date
AS	MM/DD/04
Checked	**Job No.**
JNC	02047.01/02

Sheet Contents

PROGRAM AREA PLAN

Discipline	Sheet No.
A	1.0

Computer Drawing File Name 02047-A1.DWG Computer Drawing Scale Full Scale

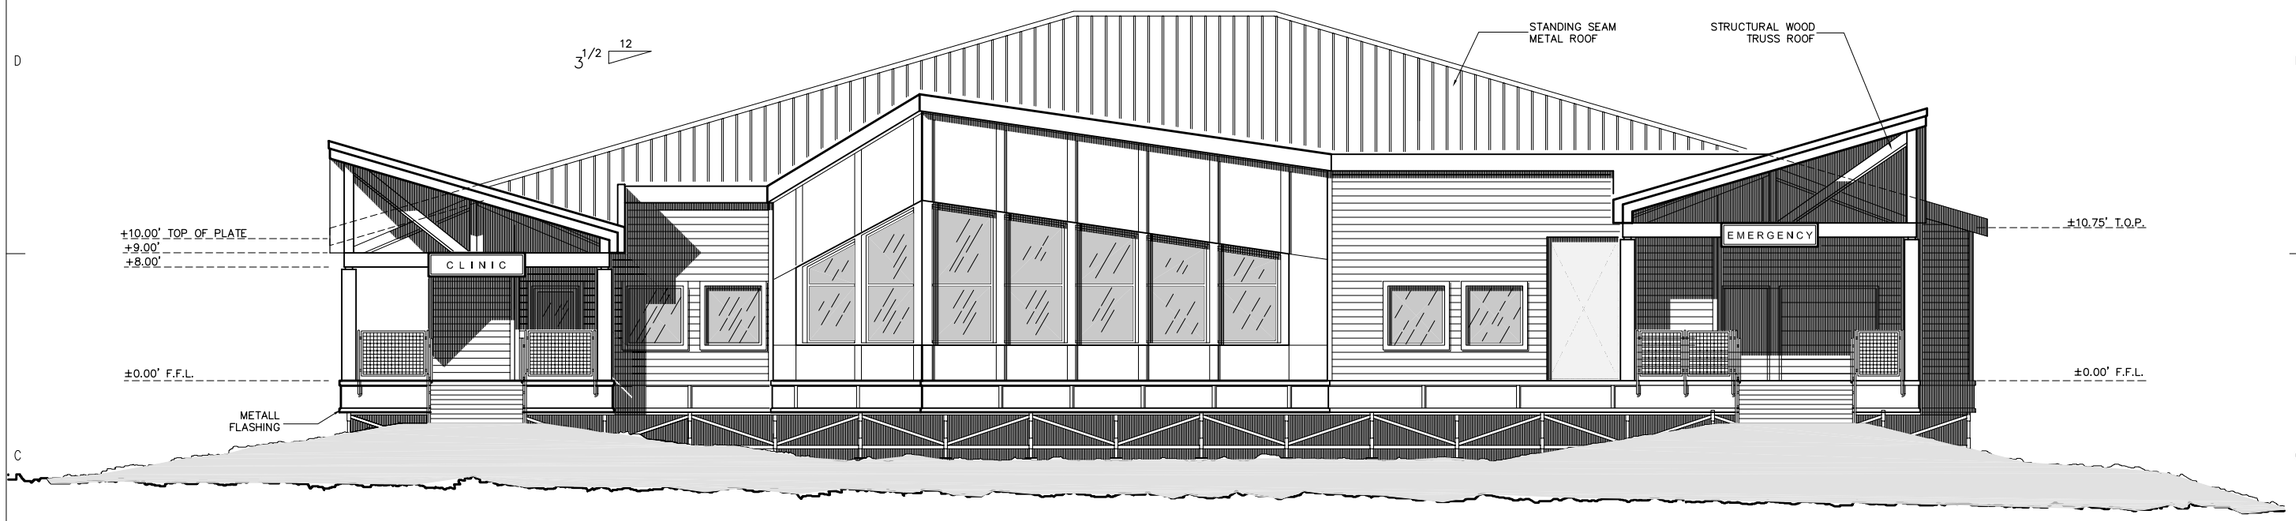

1 / A2.1 **FRONT ELEVATION**
3/16"=1'-0" (3/32"=1'-0" REDUCED)

0 3 6 12 18
SCALE IN FEET

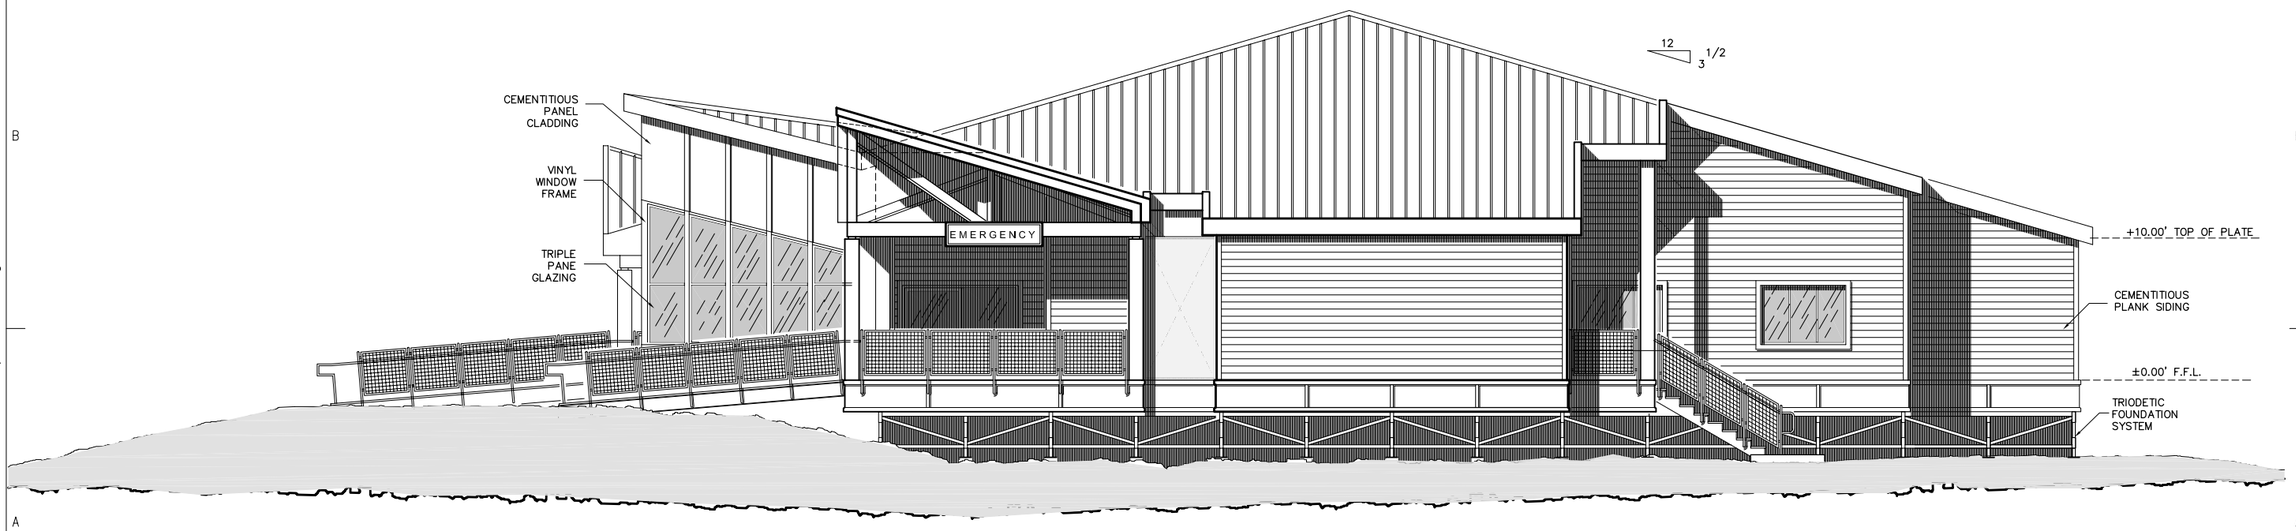

2 / A2.1 **SIDE ELEVATION (FROM EMERGENCY)**
3/16"=1'-0" (3/32"=1'-0" REDUCED)

0 3 6 12 18
SCALE IN FEET

Architects Alaska
An Alaskan Corporation
Architecture
Landscape Architecture
Interior Architecture

900 West Fifth Avenue
Anchorage, Alaska 99501
(907) 272-3567

191 E. Swanson Avenue
Wasilla, Alaska 99654
(907) 373-7503

SCHEMATIC DESIGN PHASE

NORTON SOUND HEALTH CORPORATION
St. Lawrence Island Sub-Regional Services Clinic
VILLAGES OF SAVOONGA AND GAMBELL

founded-1970 NSHC

Revisions		
No.	Description	Date

Drawn by	Date
AS	MM/DD/04
Checked	**Job No.**
JNC	02047.01/02

Sheet Contents
BUILDING ELEVATIONS

Discipline	Sheet No.
A	2.1

Computer Drawing File Name 02047-A1.DWG Computer Drawing Scale Full Scale

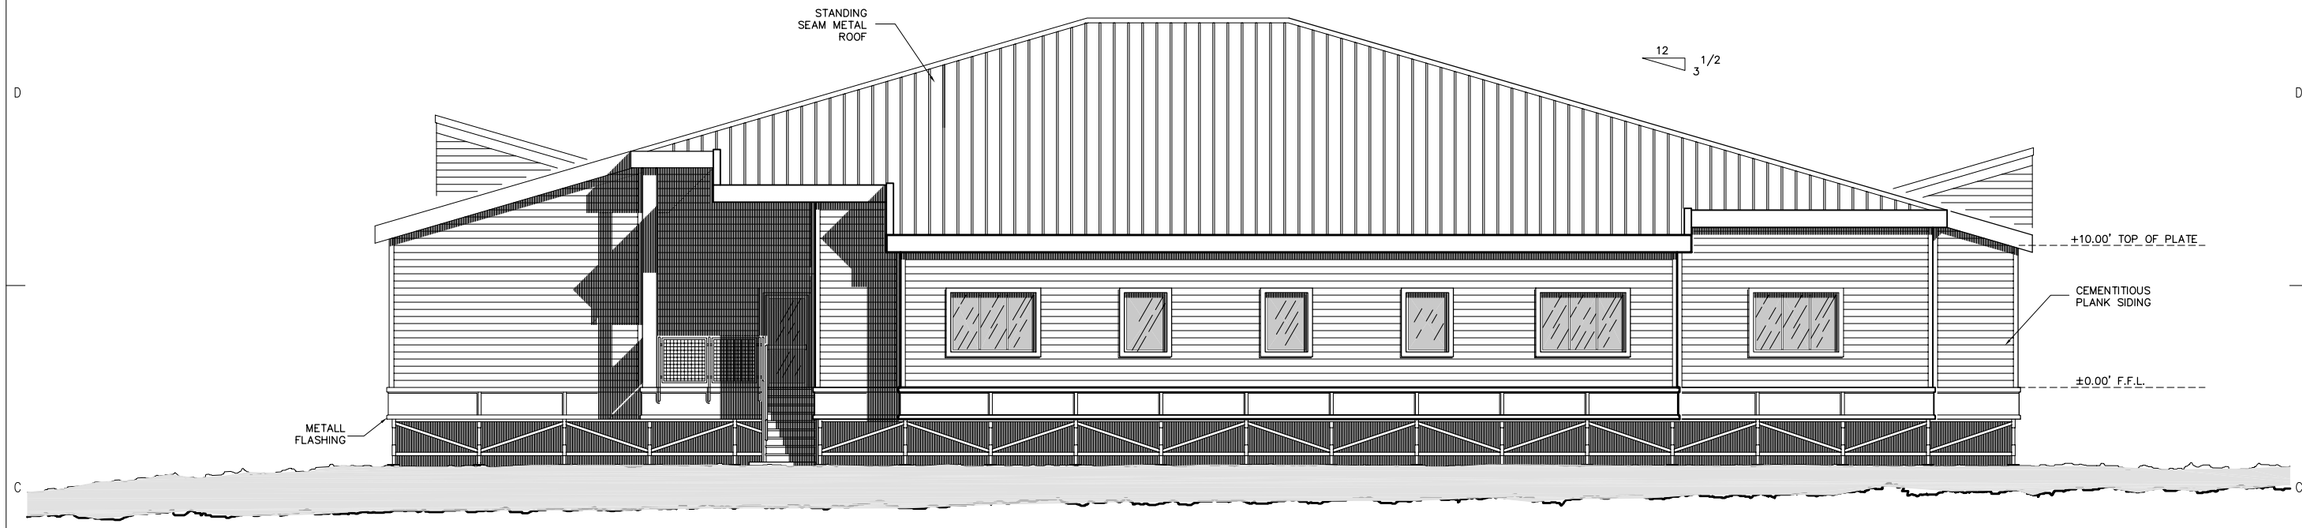

1 A2.2 **BACK ELEVATION**
3/16"=1'-0" (3/32"=1'-0" REDUCED)

0 3 6 12 18
SCALE IN FEET

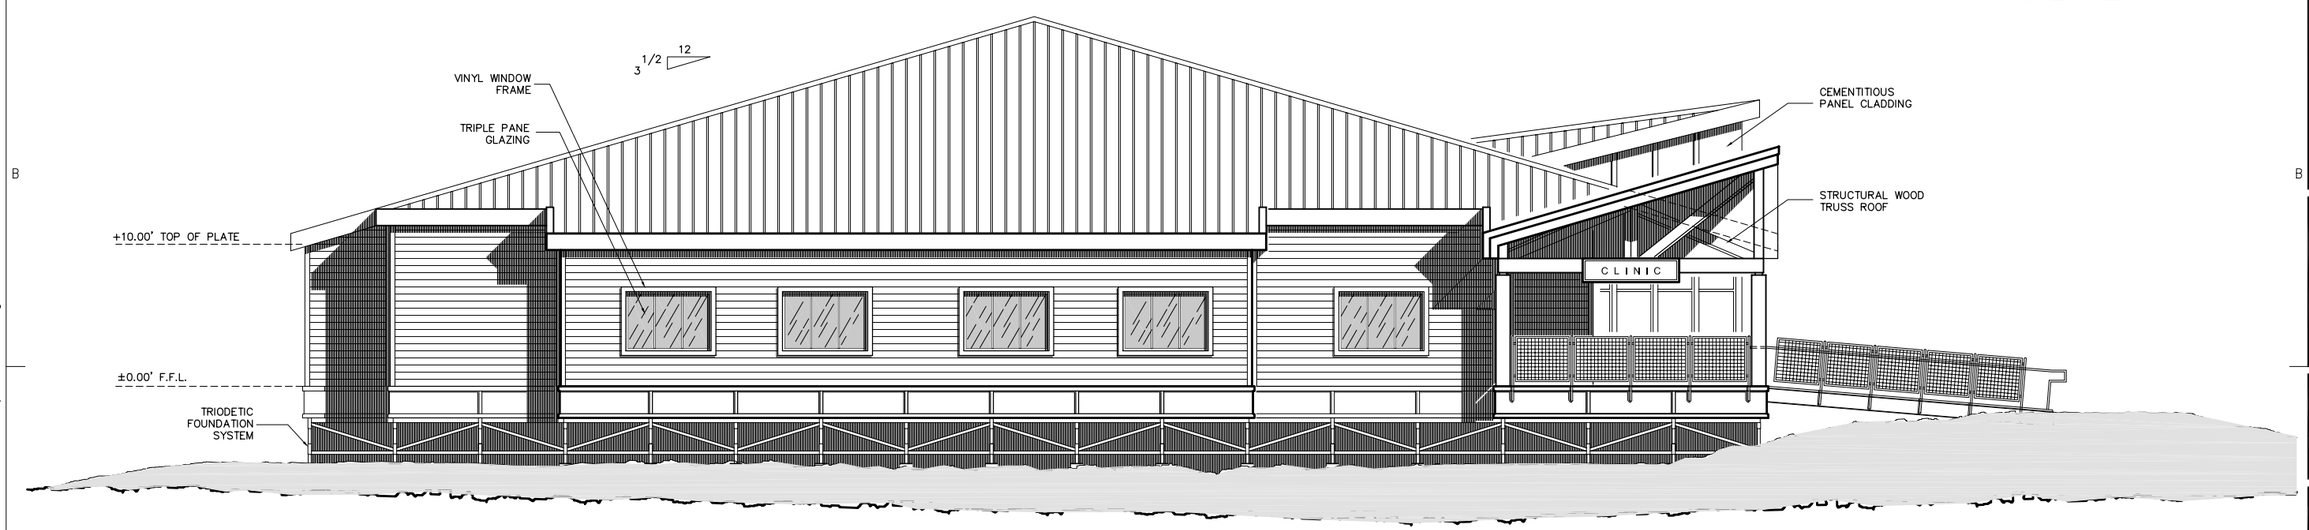

2 A2.2 **SIDE ELEVATION (FROM PUBLIC ENTRY)**
3/16"=1'-0" (3/32"=1'-0" REDUCED)

0 3 6 12 18
SCALE IN FEET

Architects Alaska
An Alaskan Corporation
Architecture
Landscape Architecture
Interior Architecture

900 West Fifth Avenue
Anchorage, Alaska 99501
(907) 272-3567

191 E. Swanson Avenue
Wasilla, Alaska 99654
(907) 373-7503

SCHEMATIC DESIGN PHASE

NORTON SOUND HEALTH CORPORATION
St. Lawrence Island Sub-Regional Services Clinic
VILLAGES OF SAVOONGA AND GAMBELL

founded-1970 NSHC

Revisions		
No.	Description	Date

Drawn by	Date
AS	MM/DD/04
Checked	**Job No.**
JNC	02047.01/02

Sheet Contents
BUILDING ELEVATIONS

Discipline	Sheet No.
A	2.2

Computer Drawing File Name 02047-A1.DWG Computer Drawing Scale Full Scale

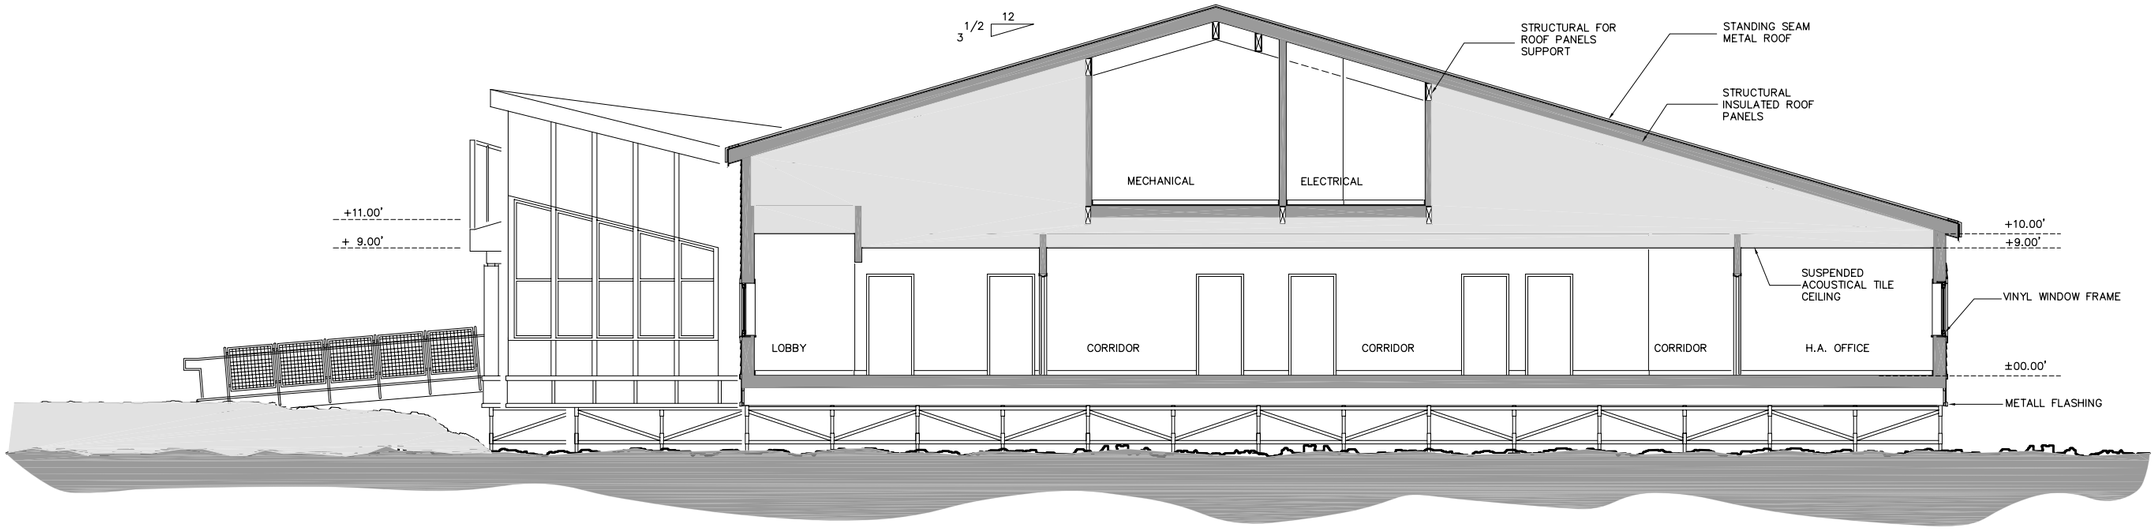

1 / A3.1 **SECTION A–A**
3/16"=1'–0" (3/32"=1'–0" REDUCED)

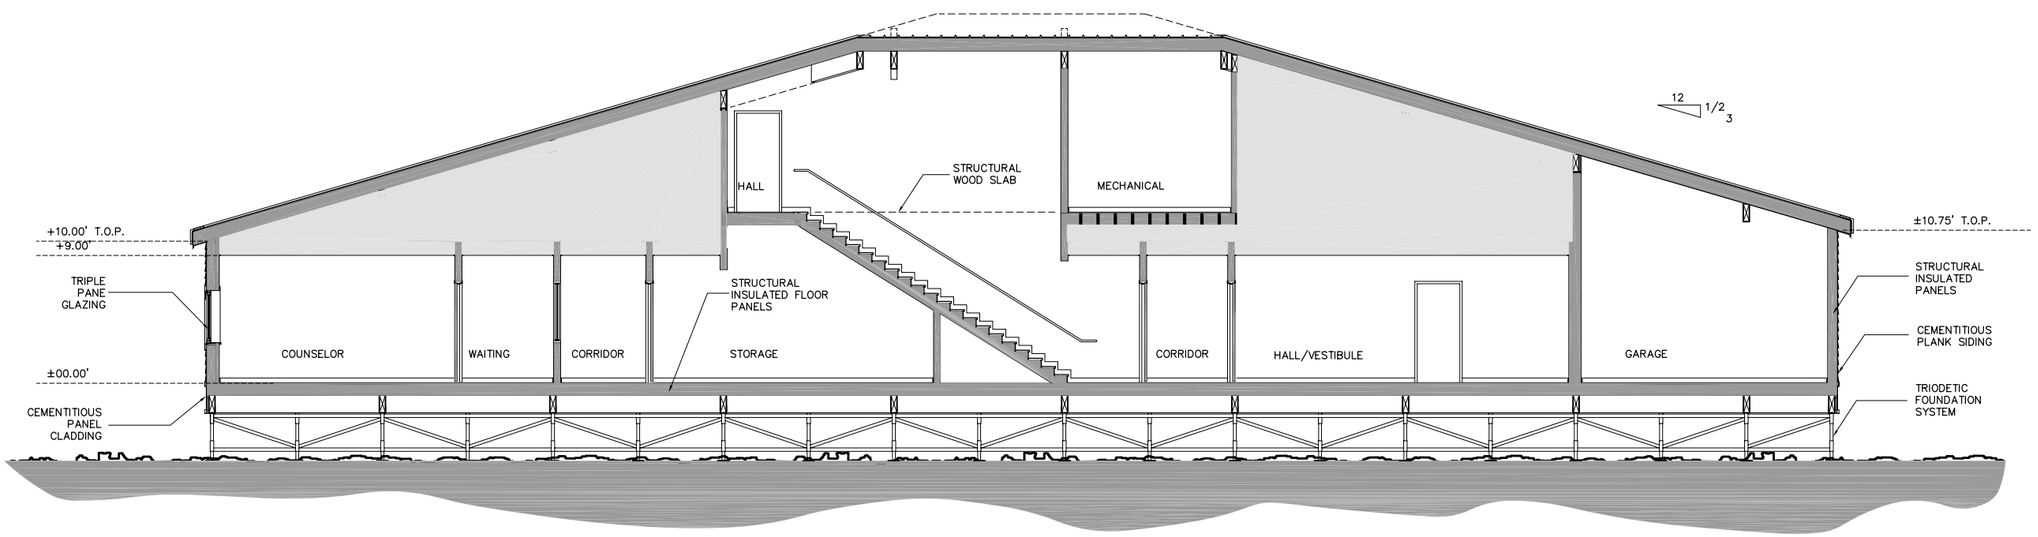

2 / A3.1 **SECTION B–B**
3/16"=1'–0" (3/32"=1'–0" REDUCED)

0 3 6 12 18
SCALE IN FEET

Architects Alaska
An Alaskan Corporation
Architecture
Landscape Architecture
Interior Architecture

900 West Fifth Avenue
Anchorage, Alaska 99501
(907) 272–3567

191 E. Swanson Avenue
Wasilla, Alaska 99654
(907) 373–7503

SCHEMATIC DESIGN PHASE

NORTON SOUND HEALTH CORPORATION
St. Lawrence Island Sub-Regional Services Clinic
VILLAGES OF SAVOONGA AND GAMBELL

founded-1970 NSHC

Revisions		
No.	Description	Date

Drawn by	Date
AS	MM/DD/04
Checked	**Job No.**
JNC	02047.01/02

Sheet Contents
BUILDING SECTIONS

Discipline	Sheet No.
A	3.1

Computer Drawing File Name 02047-A1.DWG Computer Drawing Scale Full Scale