From: 907 949 1926 Page: 10/10 Date: 9/8/2005 2:40:18 PM

4 Pages Nicole 907 349-4213

INDEPENDENT LUMBER, INC.

SCHEMATIC FLOOR PLAN

Drawn by BC
Laundry-emoz

Date/Copyright
6/02

Revisions
(4) 6/20/02

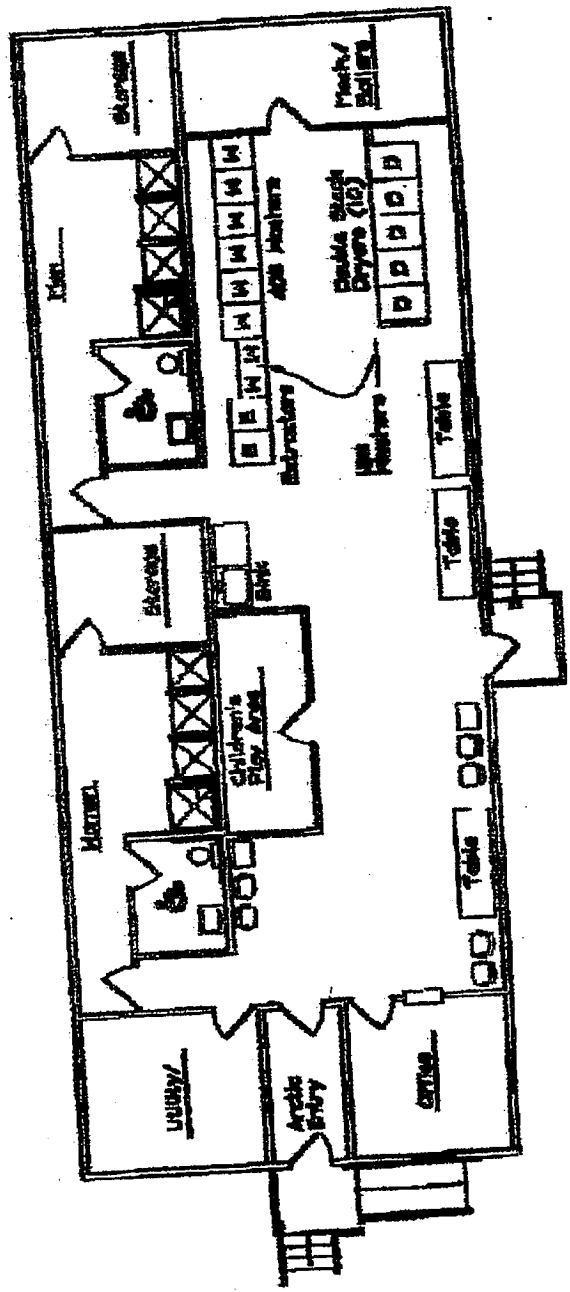

Emmonak
Laundromat 84' x 32'

Drawn 2005 Schematics - Inc. Independent Lumber Co.

Date: 09/08/2005 Time: 10:08:34 AM

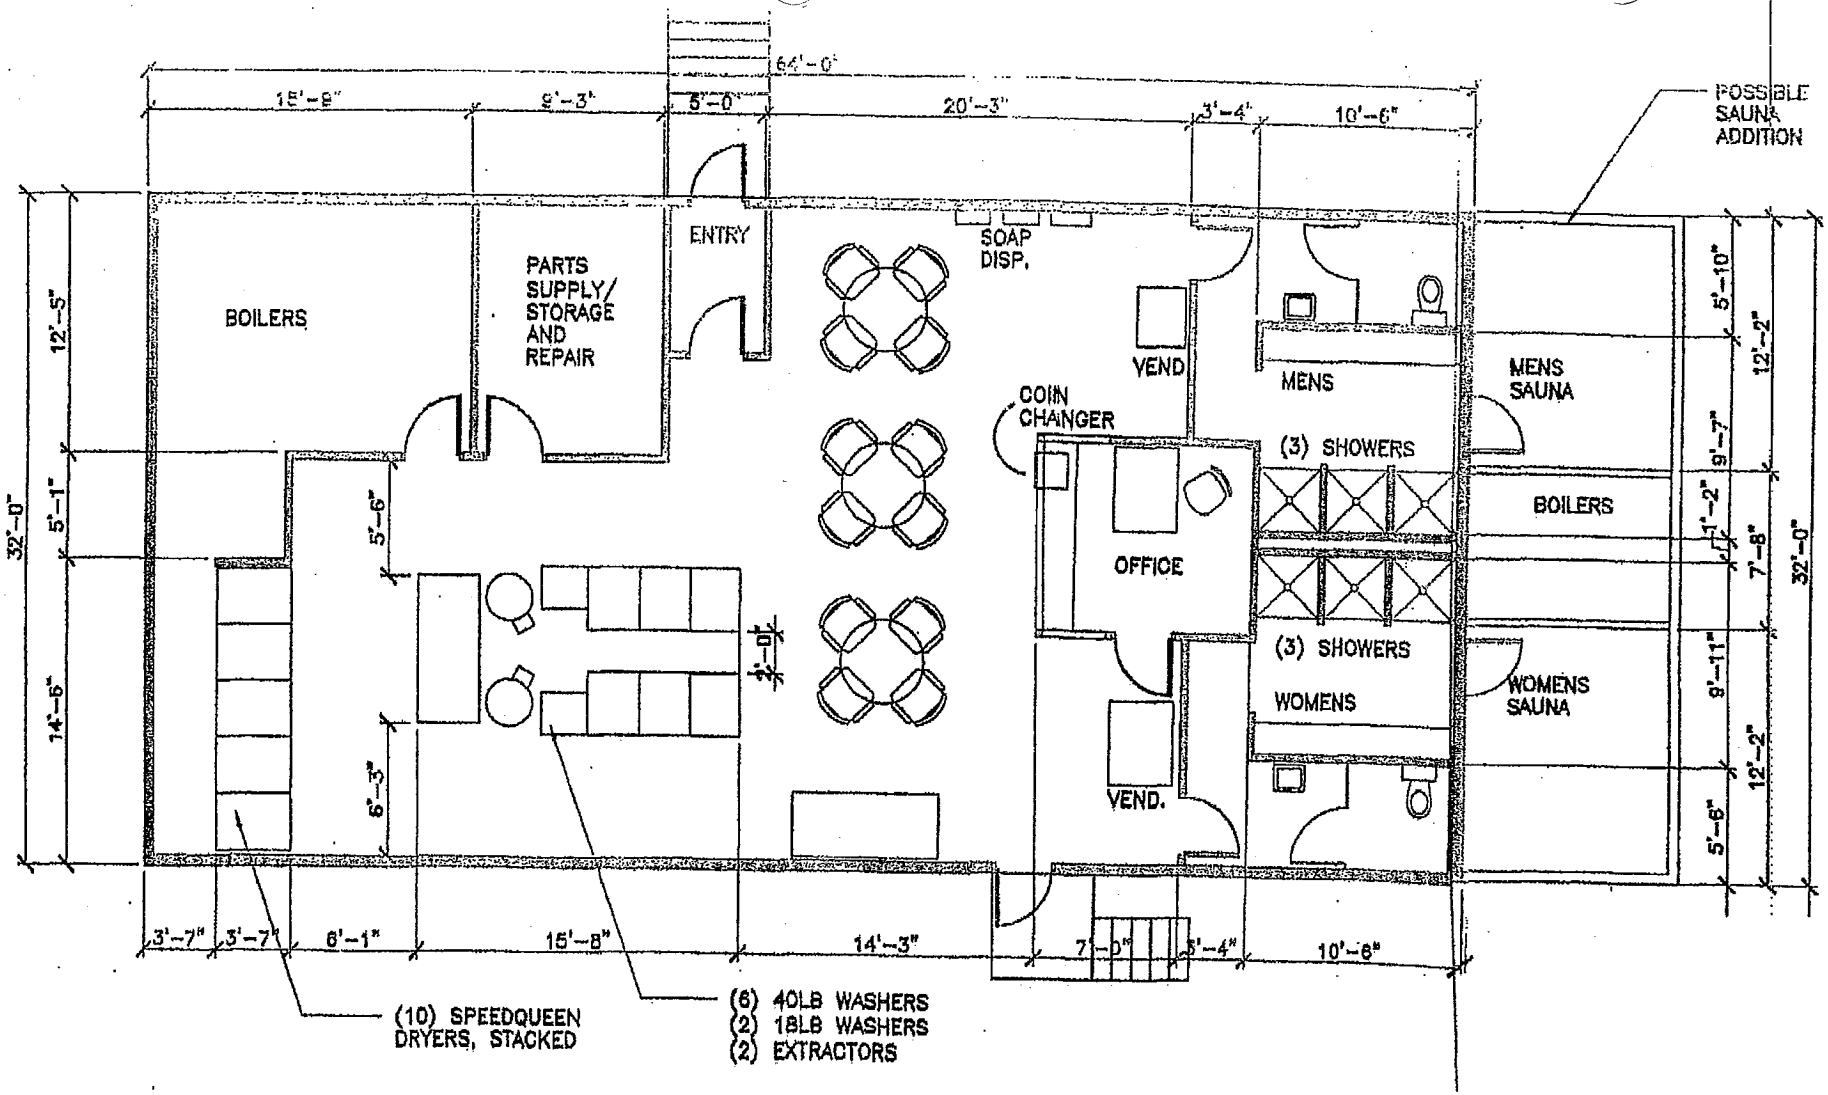

1 A1.0 PLAN
SCALE: 1/8" = 1'-0"

0 4' 8' 16'
SCALE: 1/8" = 1'-0"

USKH
Architecture • Engineering
Land Surveying • Planning

Scale	1/8"=1'-0"
CAD File	A:...dws
Drawn	DRS
Checked	JAH

CITY OF EMMONAK WASHTERIA
Emmonak, Alaska
#00000000

City of Emmonak
Emmonak, AK