SEARHC

222 TONGASS DRIVE • SITKA AK 99835 • 907 966 2411 • FAX: 907 966 8300

October 29, 2002

Michelle –
please file.
thanks –
Joel

Joel Neimeyer
Project Officer
Denali Commission
510 L Street, Suite 410
Anchorage, AK 99501

RE: Project 0052-DC-2002-15

Dear Mr. Neimeyer:

Please accept the enclosed Progress Report for the SEARHC [redacted] Health Center project. Should there be any questions, feel free to call Matt Christner at 907.966.8313.

Sincerely,

Dennis Heller
Facilities Manager

PROGRESS REPORT
Haines Health Center Phase V
Quarterly Report April 1 - June 30, 2002

Project 0052-DC-2002-15
A/E Consultant: Mahlum Architects
Contractor: Not Awarded
Status:
65% Construction Documents. Revised Bid Date 1/15/2003.

Current Design:

Phase V:
Attached floor plan.

Questions or Problems during this period:

- Bid date moved into the first of the year to help coordinate Project Management's schedules with closeouts of other projects.
- High water table due to heavy rains caused below grade concrete walls to leak into lower level. No damage however, new design needs to have revised drainage plan to mitigate potential water damage to the new spaces.

Workers on site subject to DBA wage requirements during this period:

Workers On Site			
0		0	

Indian/ Alaska Natives employed during this period: 0

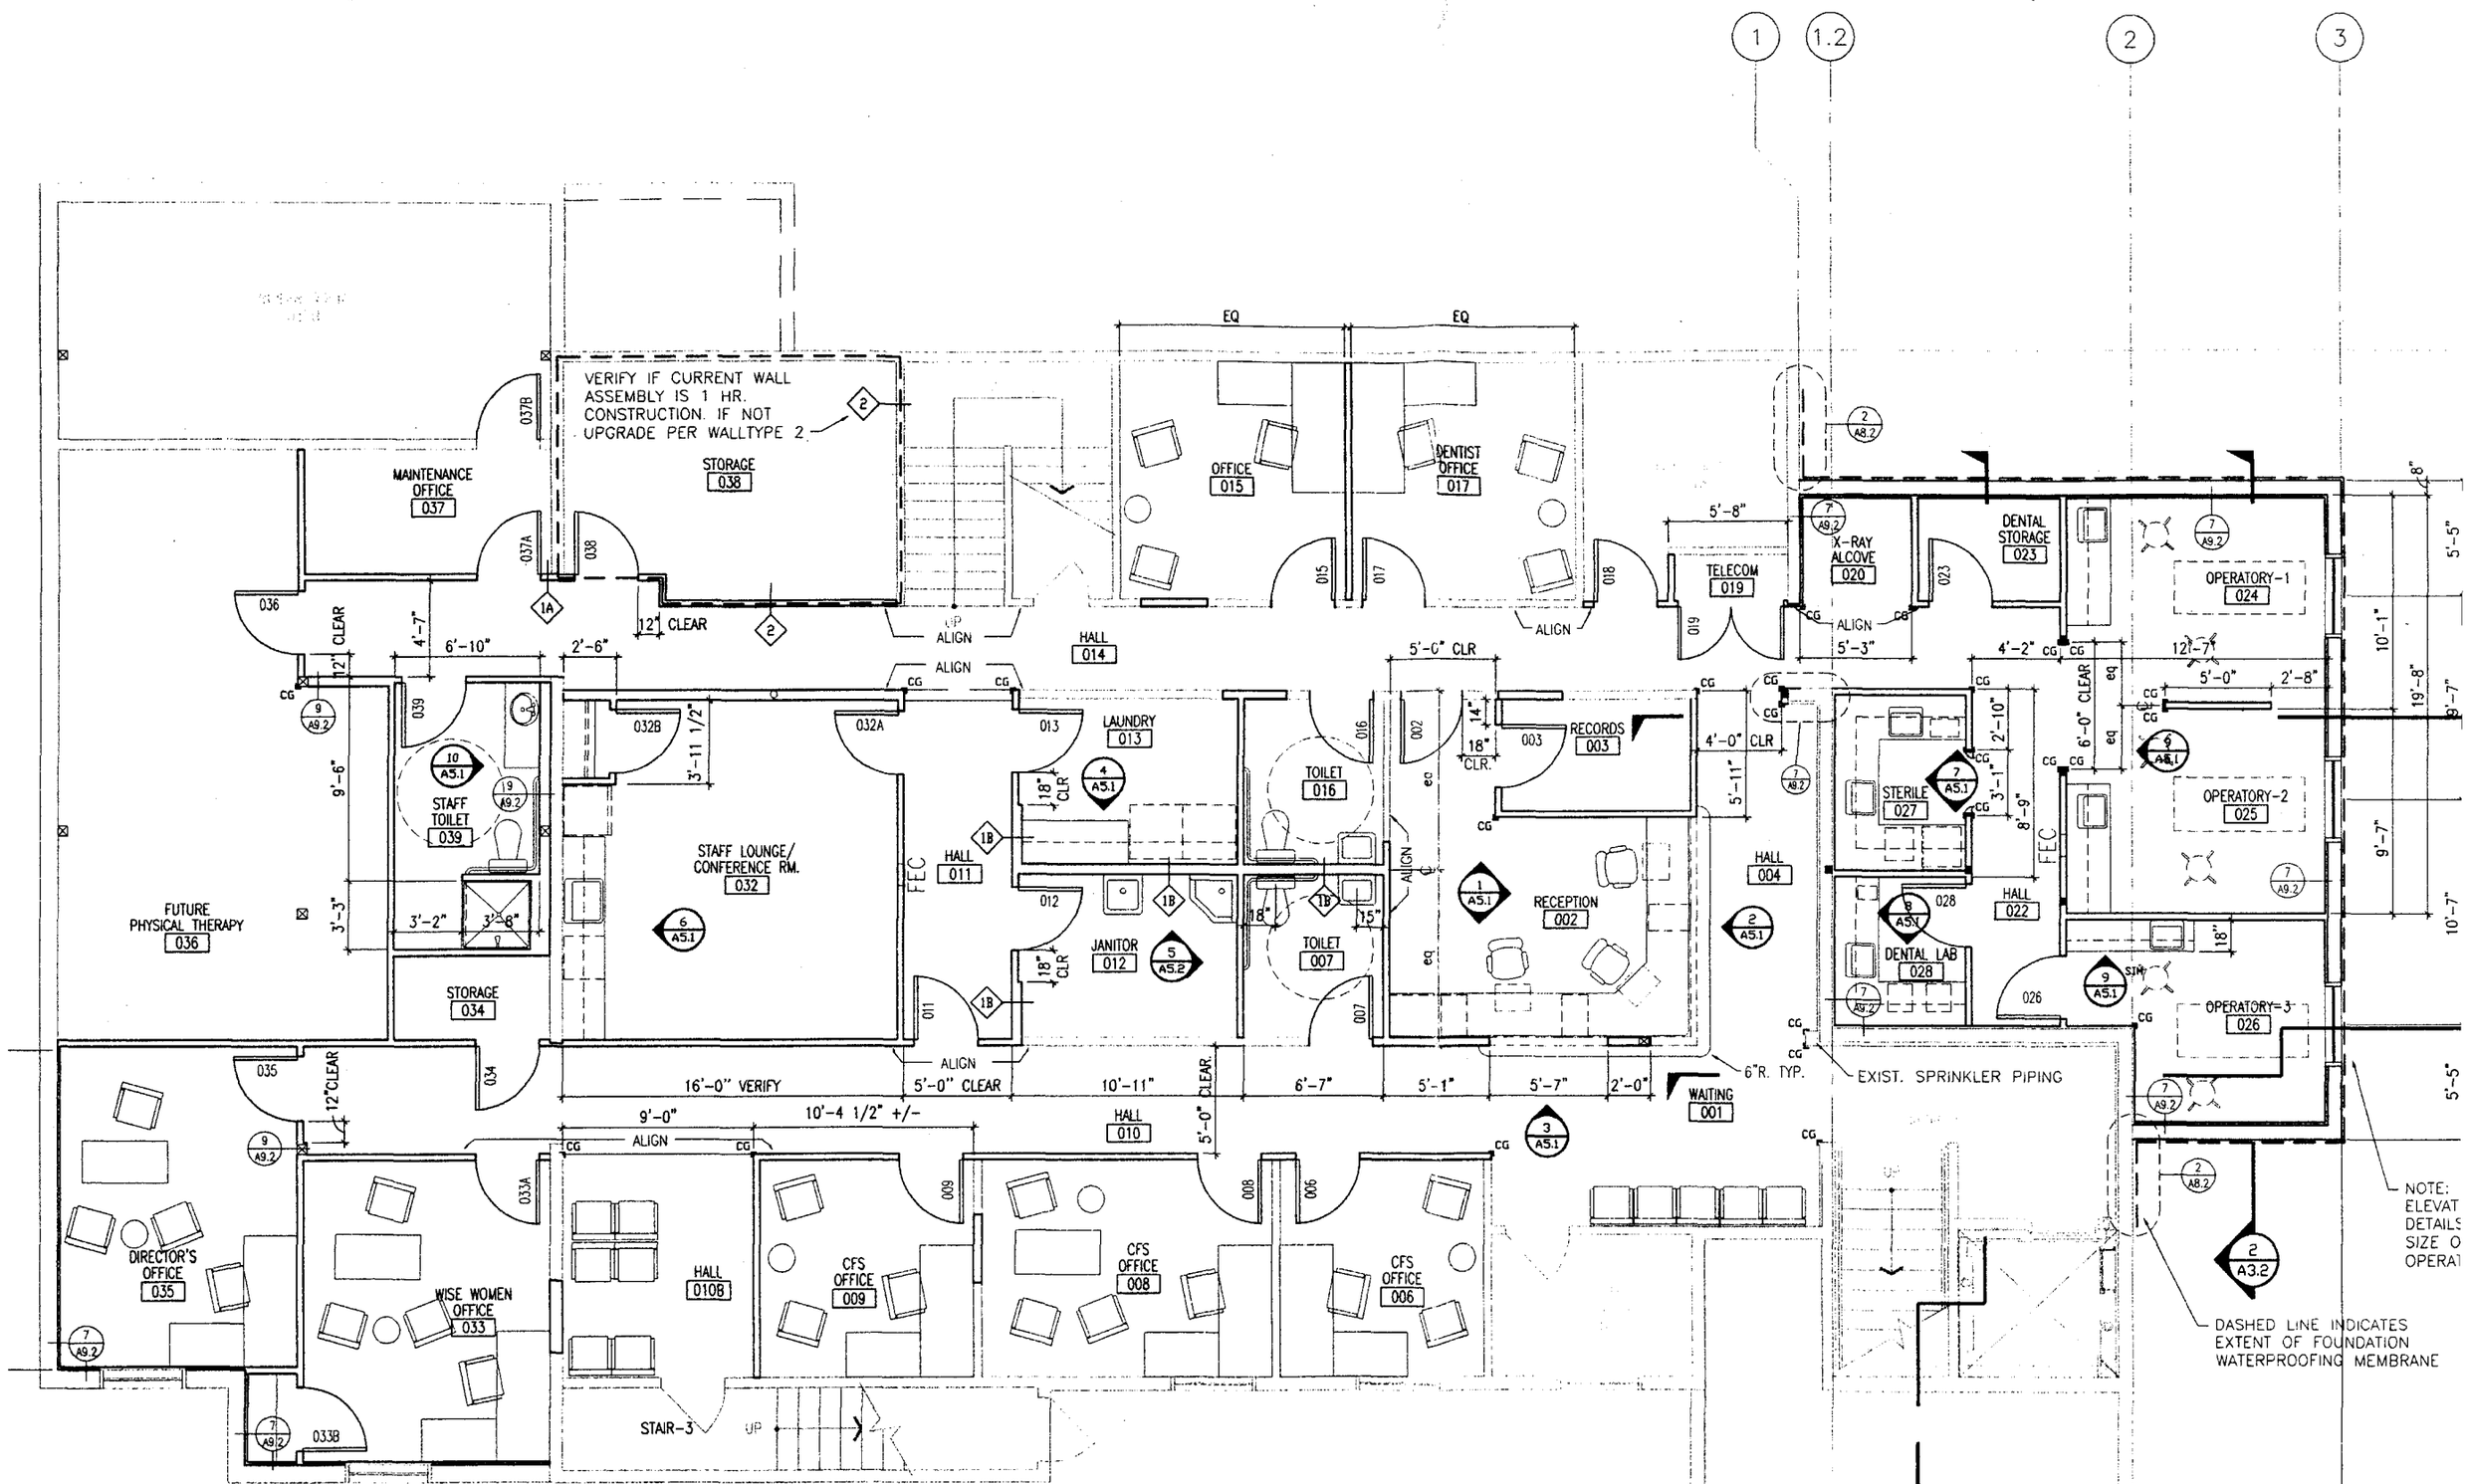

GENERAL PLAN NOTES

1. ALL INTERIOR PARTITIONS TYPE 1A UNLESS NOTED OTHERWISE.
2. SEE ROOM FINISH SCHEDULE FOR LOCATIONS OF WATER-RESISTANT GYPSUM BOARD.
3. 1" RADIUS AT ALL COUNTERTOP CORNERS, UNLESS NOTED OTHERWISE.
4. AT ACCESSIBLE ABANDONED DUCT & PIPING PENETRATIONS IN SLABS
   A. CONCRETE SLAB INFILL FOR HOLES 8" TO 18" SEE 28/A9.3.
   B. CONCRETE SLAB INFILL FOR HOLES SMALLER THAN 200mm:
      - IN OCCUPIED SPACE FILL WITH EXPANDING GROUT.
      - IN UNOCCUPIED SPACE FILL WITH FIRE BLOCK SECURELY FASTENED IN PLACE.
   C. AT INACCESSIBLE LOCATIONS ABANDONED & EXISTING DUCT & PIPING PENETRATIONS PROVIDE INTUMESCENT SHEET AT BOTTOM OF SLAB. PROVIDE DOUBLE BEAD CONSTRUCTION ADHESIVE ALL AROUND FOR TIGHT SECUREMENT GYP BOARD TO EXTEND 4" ALL AROUND OPENING

1 LOWER FLOOR PLAN
SCALE:1/4" = 1'-0"

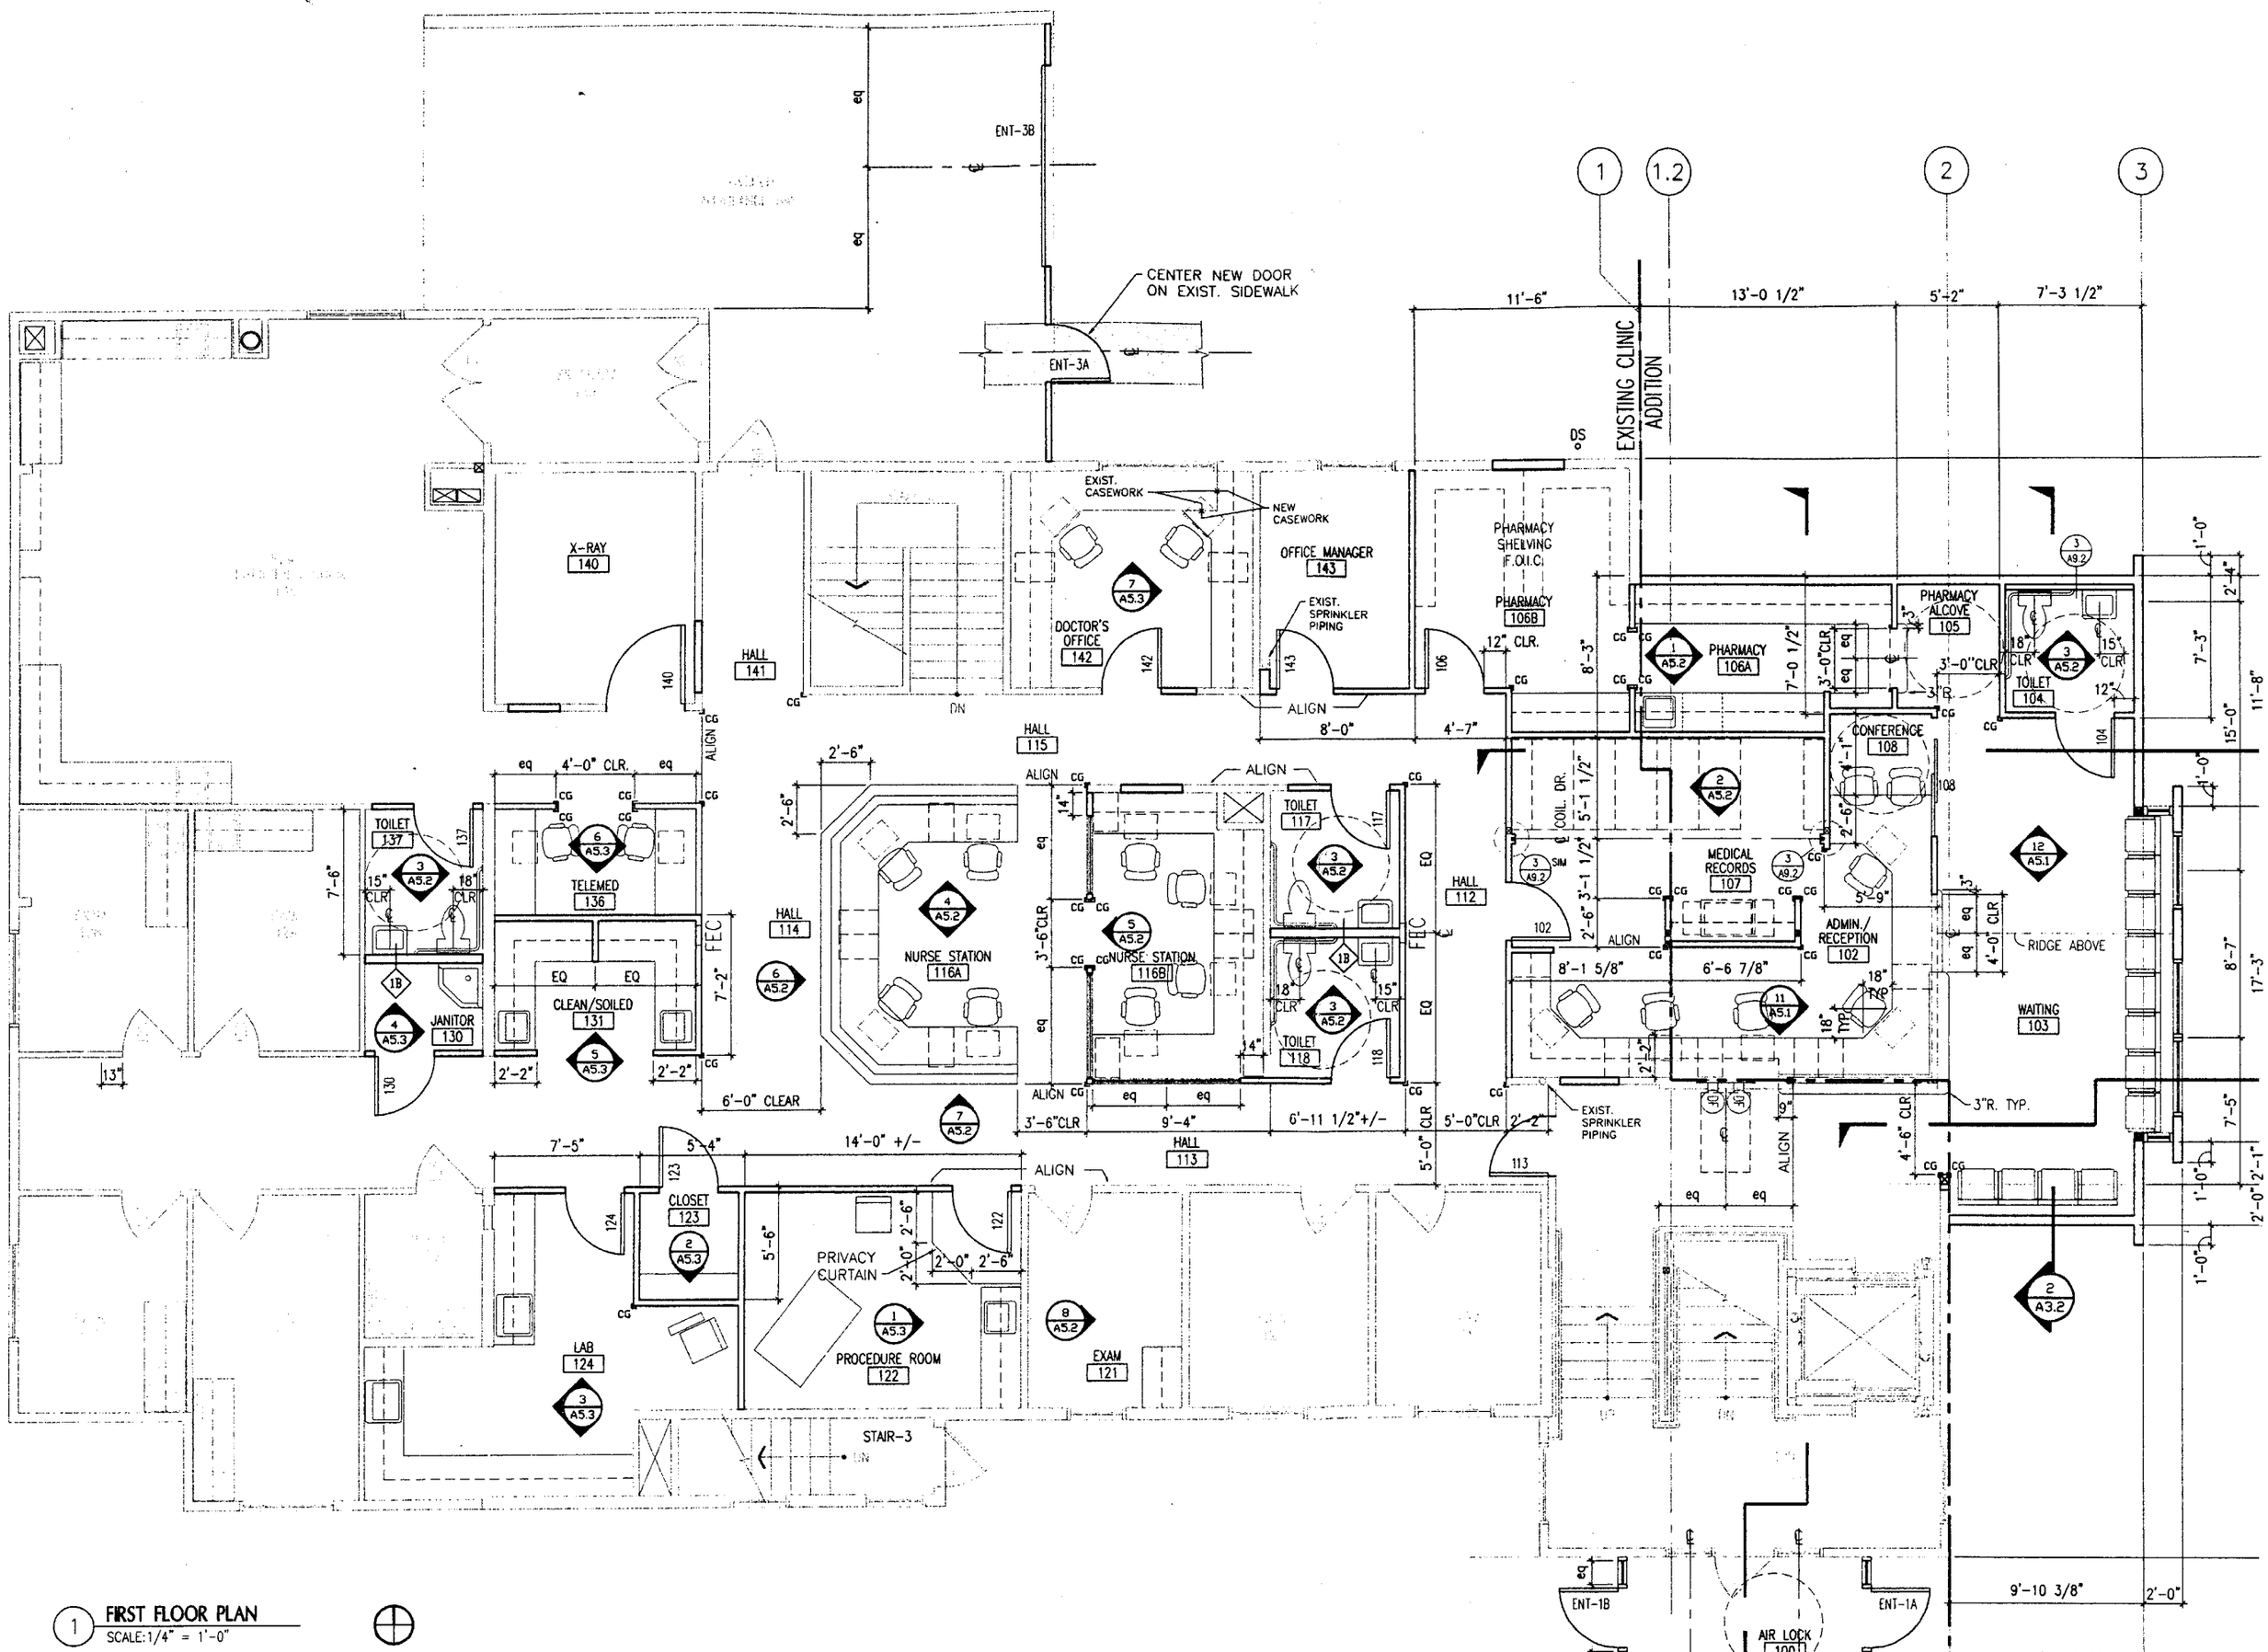

1 FIRST FLOOR PLAN
SCALE: 1/4" = 1'-0"