STATE	PROJECT DESIGNATION	YEAR	SHEET NO.	TOTAL SHEETS
ALASKA	DC-1410-12/60528	2012	1	3

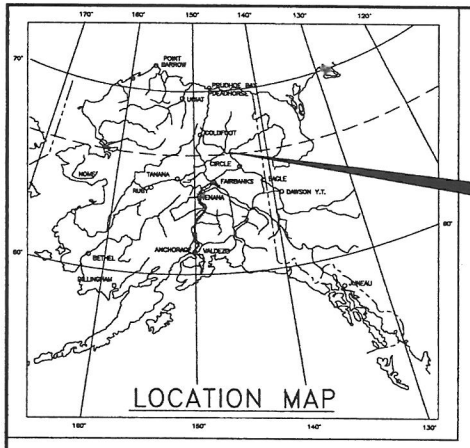

STATE OF ALASKA
DEPARTMENT OF TRANSPORTATION
&
PUBLIC FACILITIES

PROPOSED HIGHWAY PROJECT
DC-1410-12/60528
FORT YUKON DUST CONTROL STAGE II

INDEX OF SHEETS	
SHEET NO.	DESCRIPTION
1	TITLE SHEET
2	ESTIMATE OF QUANTITIES/GENERAL NOTES
3	TREATMENT LOCATIONS

PROJECT SUMMARY	
WIDTH OF SURFACE	30' (APROXIMATE)
LENGTH OF GRADING	36,340' (ESTIMATED)
LENGTH OF PROJECT	36,340' (ESTIMATED)

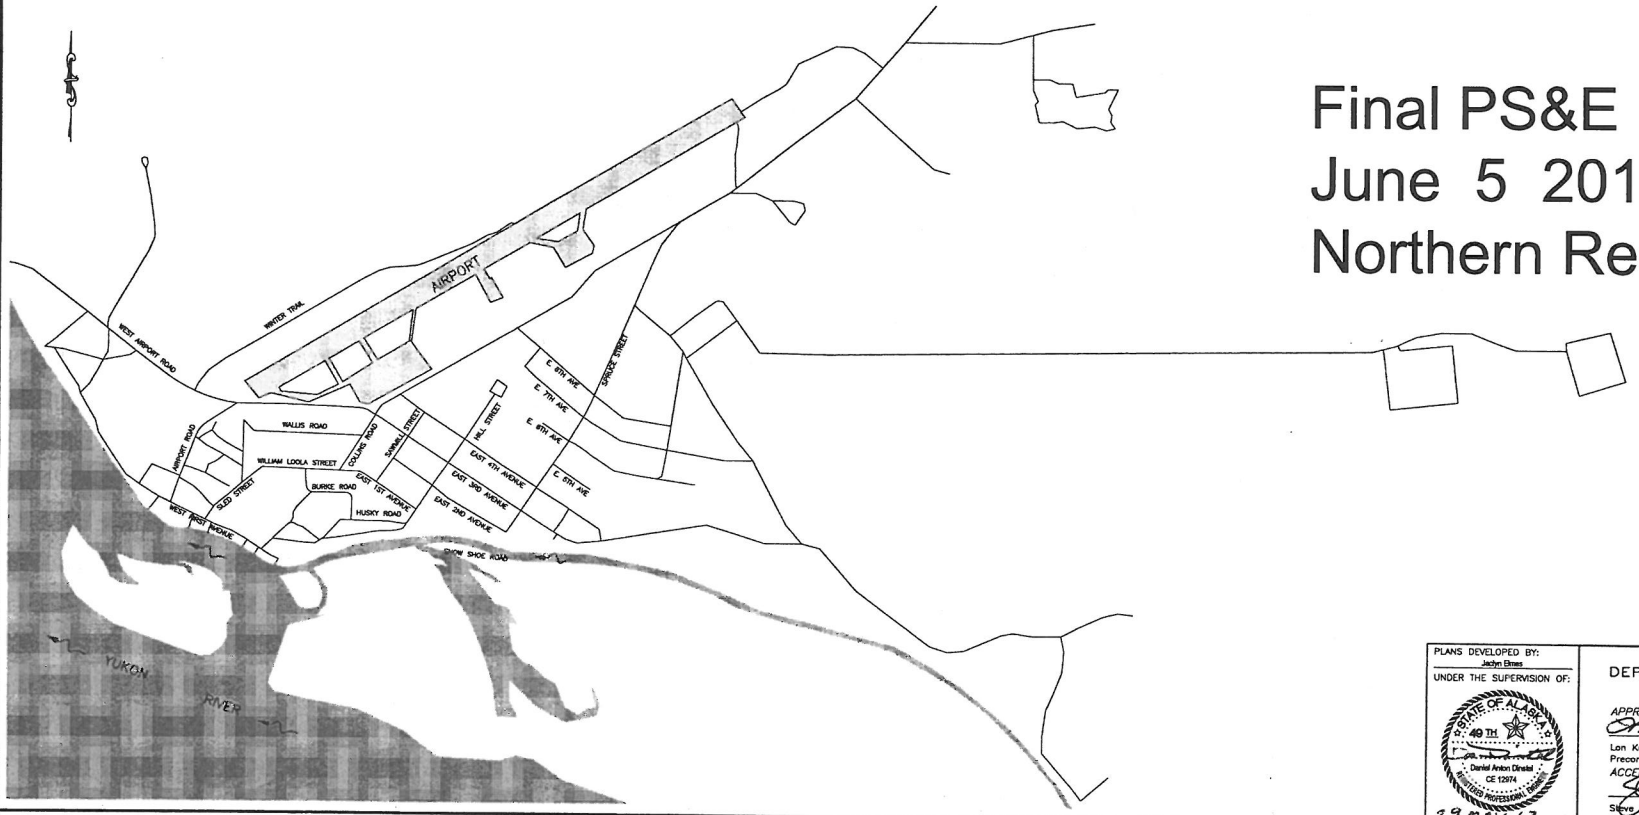

Final PS&E
June 5 2012
Northern Region

PLANS DEVELOPED BY:
Jaclyn Elmes
UNDER THE SUPERVISION OF:

STATE OF ALASKA 49TH
Daniel Anton Dinstel
CE 12974
REGISTERED PROFESSIONAL ENGINEER
29 MAY 12

STATE OF ALASKA
DEPARTMENT OF TRANSPORTATION
&
PUBLIC FACILITIES

APPROVED BY: _____ DATE 5/29/12
Lon Kral, P.E.
Preconstruction Engineer, Northern Region

ACCEPTED FOR CONSTRUCTION
_____ DATE 5/29/12
Steve Titus, P.E.
Regional Director, Northern Region

Tue, 29/May/12 09:15am C:\Documents and Settings\emcgahan\Documents\76917P01-TITLE

STATE	PROJECT DESIGNATION	YEAR	SHEET NO.	TOTAL SHEETS
ALASKA	DC-1410-12/60528	2012	2	3

ESTIMATE OF QUANTITIES

ITEM NO.	ITEM	UNIT	QUANTITY
624(11)	DUST PALLIATIVE	S.Y.	121,100
640(1)	MOBILIZATION AND DEMOBILIZATION	L.S.	ALL REQ'D
640(4)	WORKER MEALS AND LODGING, OR PER DIEM	L.S.	ALL REQ'D
641(7)	POLLUTION CONTROL	L.S.	ALL REQ'D
643(2)	TRAFFIC MAINTENANCE	L.S.	ALL REQ'D
643(23)	TRAFFIC PRICE ADJUSTMENT	C.S.	ALL REQ'D
644(6)	VEHICLES	L.S.	ALL REQ'D

GENERAL NOTES:

1. SEE THE "DUST PALLIATIVE TREATMENT LOCATIONS" LIST FOR LOCATION AND SEQUENCING OF TREATMENT AREAS. IN THE EVENT THAT AMBIGUITY ARISES IN THE FIELD, THE WORK EXTENTS SHALL BE AS DIRECTED BY THE ENGINEER.

2. ABBREVIATIONS:
   - C.Y. CUBIC YARD
   - L.S. LUMP SUM
   - C.S. CONTINGENT SUM
   - ROW RIGHT-OF-WAY
   - ℄ CENTERLINE

DUST PALLIATIVE TREATMENT LOCATIONS:
COMPLETE EACH PRIORITY, IN ITS ENTIRETY, BEFORE BEGINNING WORK ON REMAINING PRIORITIES, AND AS DIRECTED BY THE ENGINEER.

1. SLED ST, WILLIAM LOOLA ST, AND EAST 1ST AVE
   HILL ST
   EAST 3RD AVE (FROM HILL ST TO SPRUCE ST)
2. WEST 1ST AVENUE
   AIRPORT RD (FROM WEST 1ST AVENUE TO EAST 4TH AVE)
3. EAST 3RD AVE (REMAINING SECTION)
   EAST 4TH AVE
4. SPRUCE ST (FROM EAST 2ND AVE TO CLINIC RD)
   CLINIC RD
   AIRPORT RD (FROM EAST 4TH AVE TO CLINIC RD)
5. HUDSON RD
   WALLIS RD
   COLLINS RD
6. REMAINING ROADS, AS SHOWN ON PLANSHEET 3, AND AS DIRECTED BY THE ENGINEER. THESE ROADS MAY INCLUDE:
   - THIRD AVE
   - FORTH AVE
   - SAWMILL ST
   - EAST 2ND AVE
   - EAST 5TH AVE
   - EAST 6TH AVE
   - EAST 7TH AVE
   - EAST 8TH AVE
   - VERA VAAHITI RD
   - EAST 11TH AVE
   - RAMSTEAD RD
   - ANGEL POND RD
   - BLOCK 7 RD
   - BLOCK 8 RD
   - BLOCK 10 RD

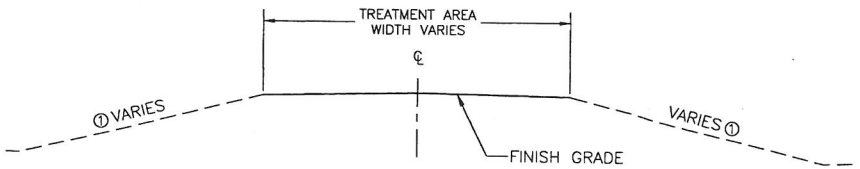

TYPICAL SECTION

① DO NOT DISTURB BEYOND THE EXISTING ROADWAY SHOULDER.

ESTIMATE OF QUANTITIES & GENERAL NOTES

STATE OF ALASKA
49TH
Daniel Anton Dinstel
CE 12974
REGISTERED PROFESSIONAL ENGINEER
29 MAY 12

Thu, 31/May/12 11:12am C:\Documents and Settings\emcgahan\Documents\76917P01-EOQ & GNOTES

STATE	PROJECT DESIGNATION	YEAR	SHEET NO.	TOTAL SHEETS
ALASKA	DC-1410-12/60528	2012	3	3

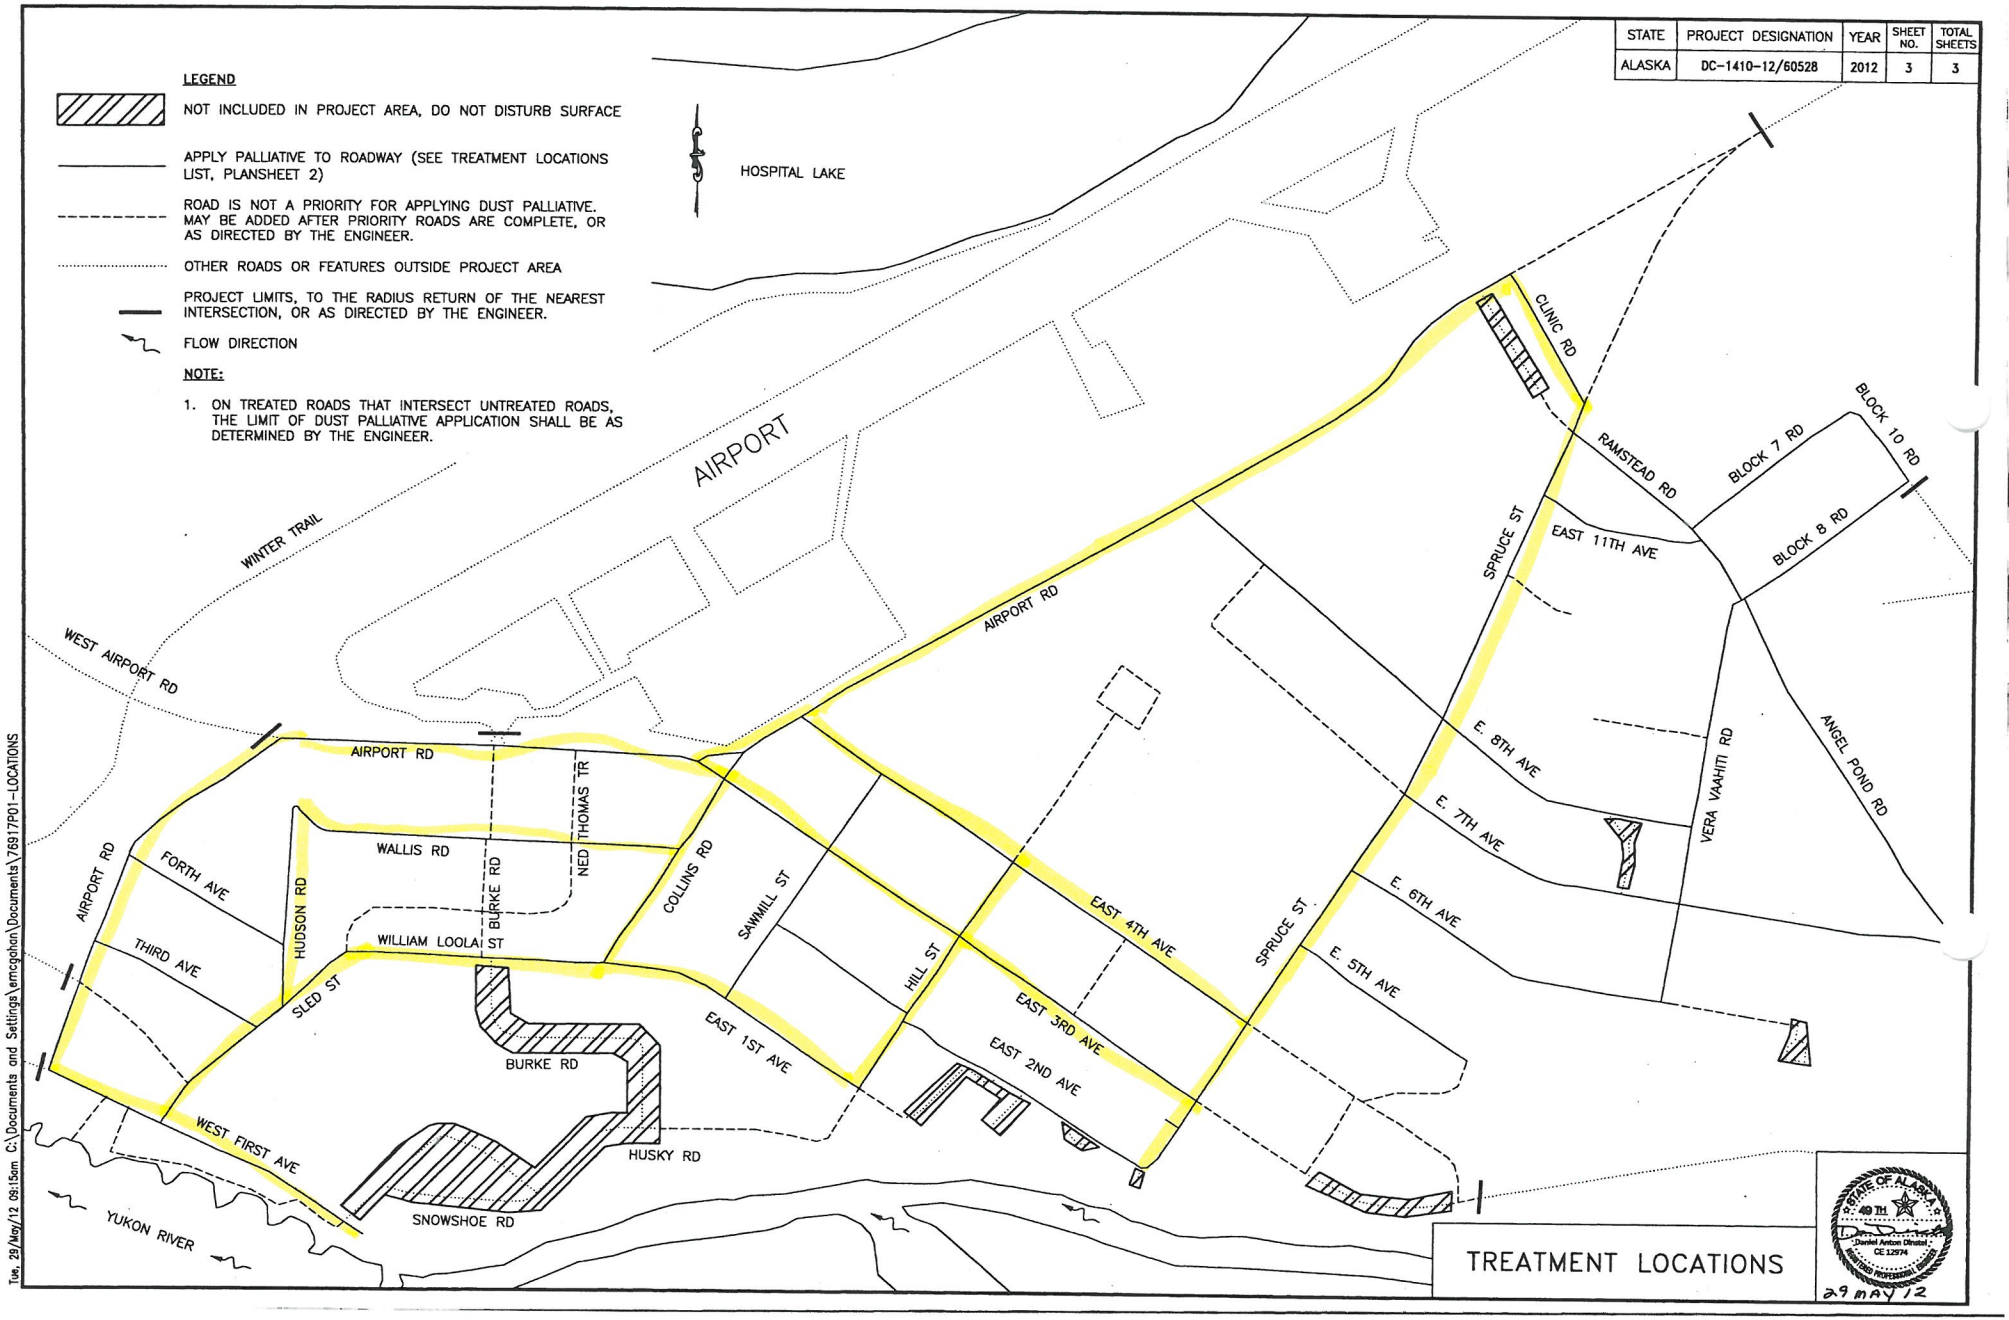

Tue, 29/May/12 09:15am C:\Documents and Settings\emcgahan\Documents\76917P01-LOCATIONS