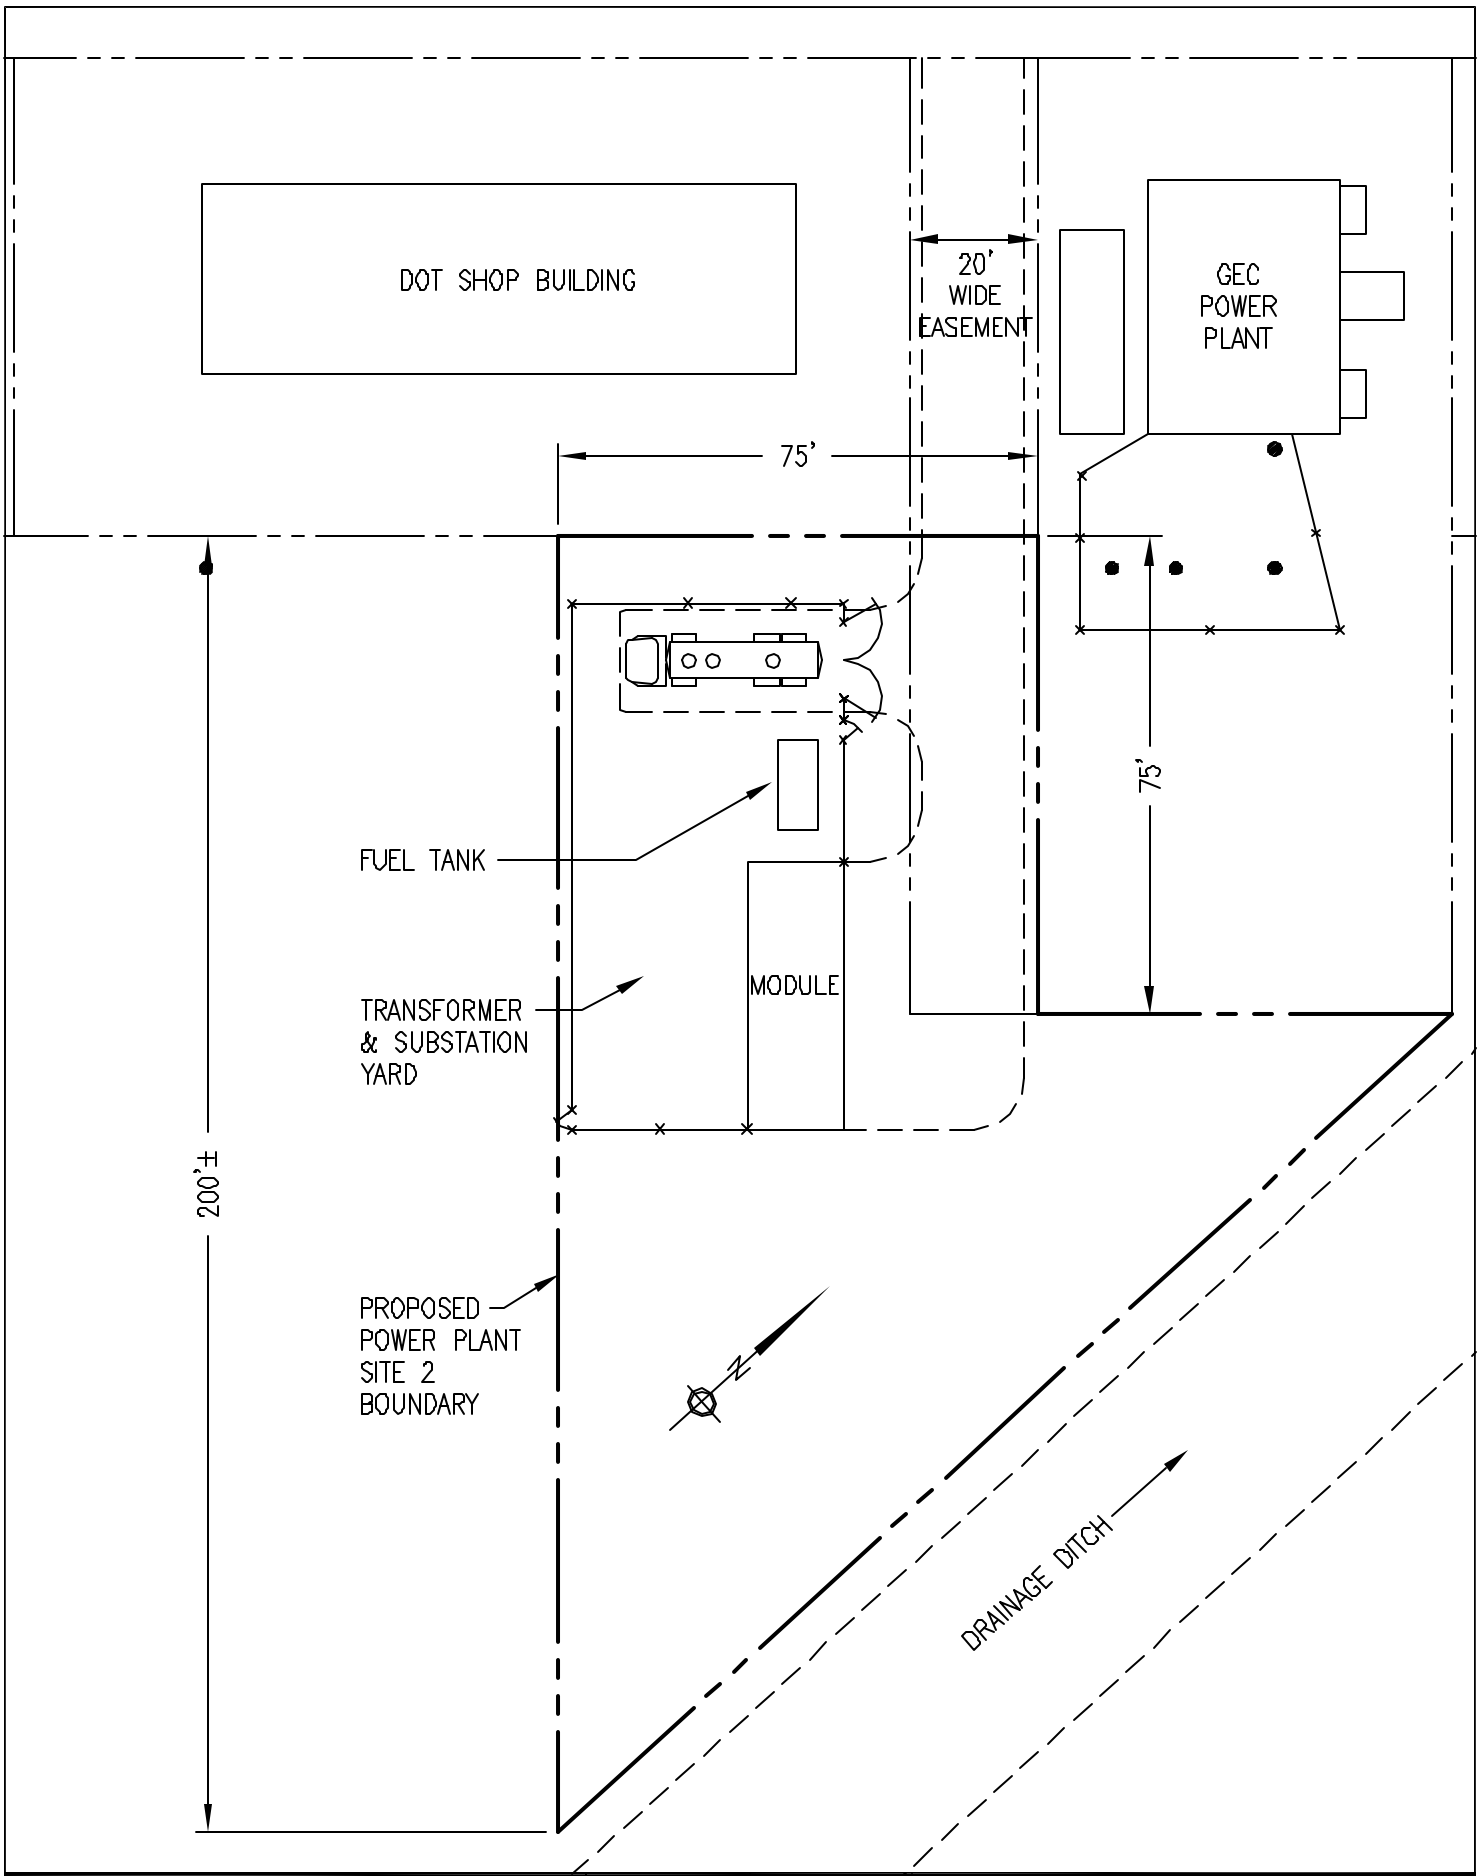

PROJECT: GUSTAVUS ENERGY INFRASTRUCTURE PROJECTS	DRAWN BY:	SCALE:	ALASKA ENERGY & ENGINEERING, INC.
	DESIGNED BY: .	DATE: .	P.O. BOX 111405 ANCHORAGE, ALASKA 99511-1405
TITLE: SITE 2 PLAN	FILE NAME	SHEET OF	PHONE (907) 349-0100