SCHEMATIC DESIGN DRAWINGS

St. Lawrence Island Sub-Regional Services Clinic

VILLAGES OF SAVOONGA AND GAMBELL - NORTON SOUND HEALTH CORPORATION

Architects
Alaska
An Alaskan Corporation
Architecture
Facility Planning
Interior Architecture

1 A0.1 GAMBELL SITE PLAN
1" = 20" (1" = 40' REDUCED)

0 10 20 40 60
SCALE IN FEET

Architects Alaska
An Alaskan Corporation
Architecture
Landscape Architecture
Interior Architecture

900 West Fifth Avenue
Anchorage, Alaska 99501
(907) 272-3567

191 E. Swanson Avenue
Wasilla, Alaska 99654
(907) 373-7503

SCHEMATIC DESIGN PHASE

NORTON SOUND HEALTH CORPORATION

St. Lawrence Island Sub-Regional Services Clinic

VILLAGES OF SAVOONGA AND GAMBELL

Revisions		
No.	Description	Date

Drawn by	Date
AS	MM/DD/04
Checked	**Job No.**
JNC	02047.01/02

Sheet Contents
GAMBELL SITE PLAN

Discipline	Sheet No.
A	0.1

Computer Drawing File Name 02047-A1.DWG Computer Drawing Scale Full Scale

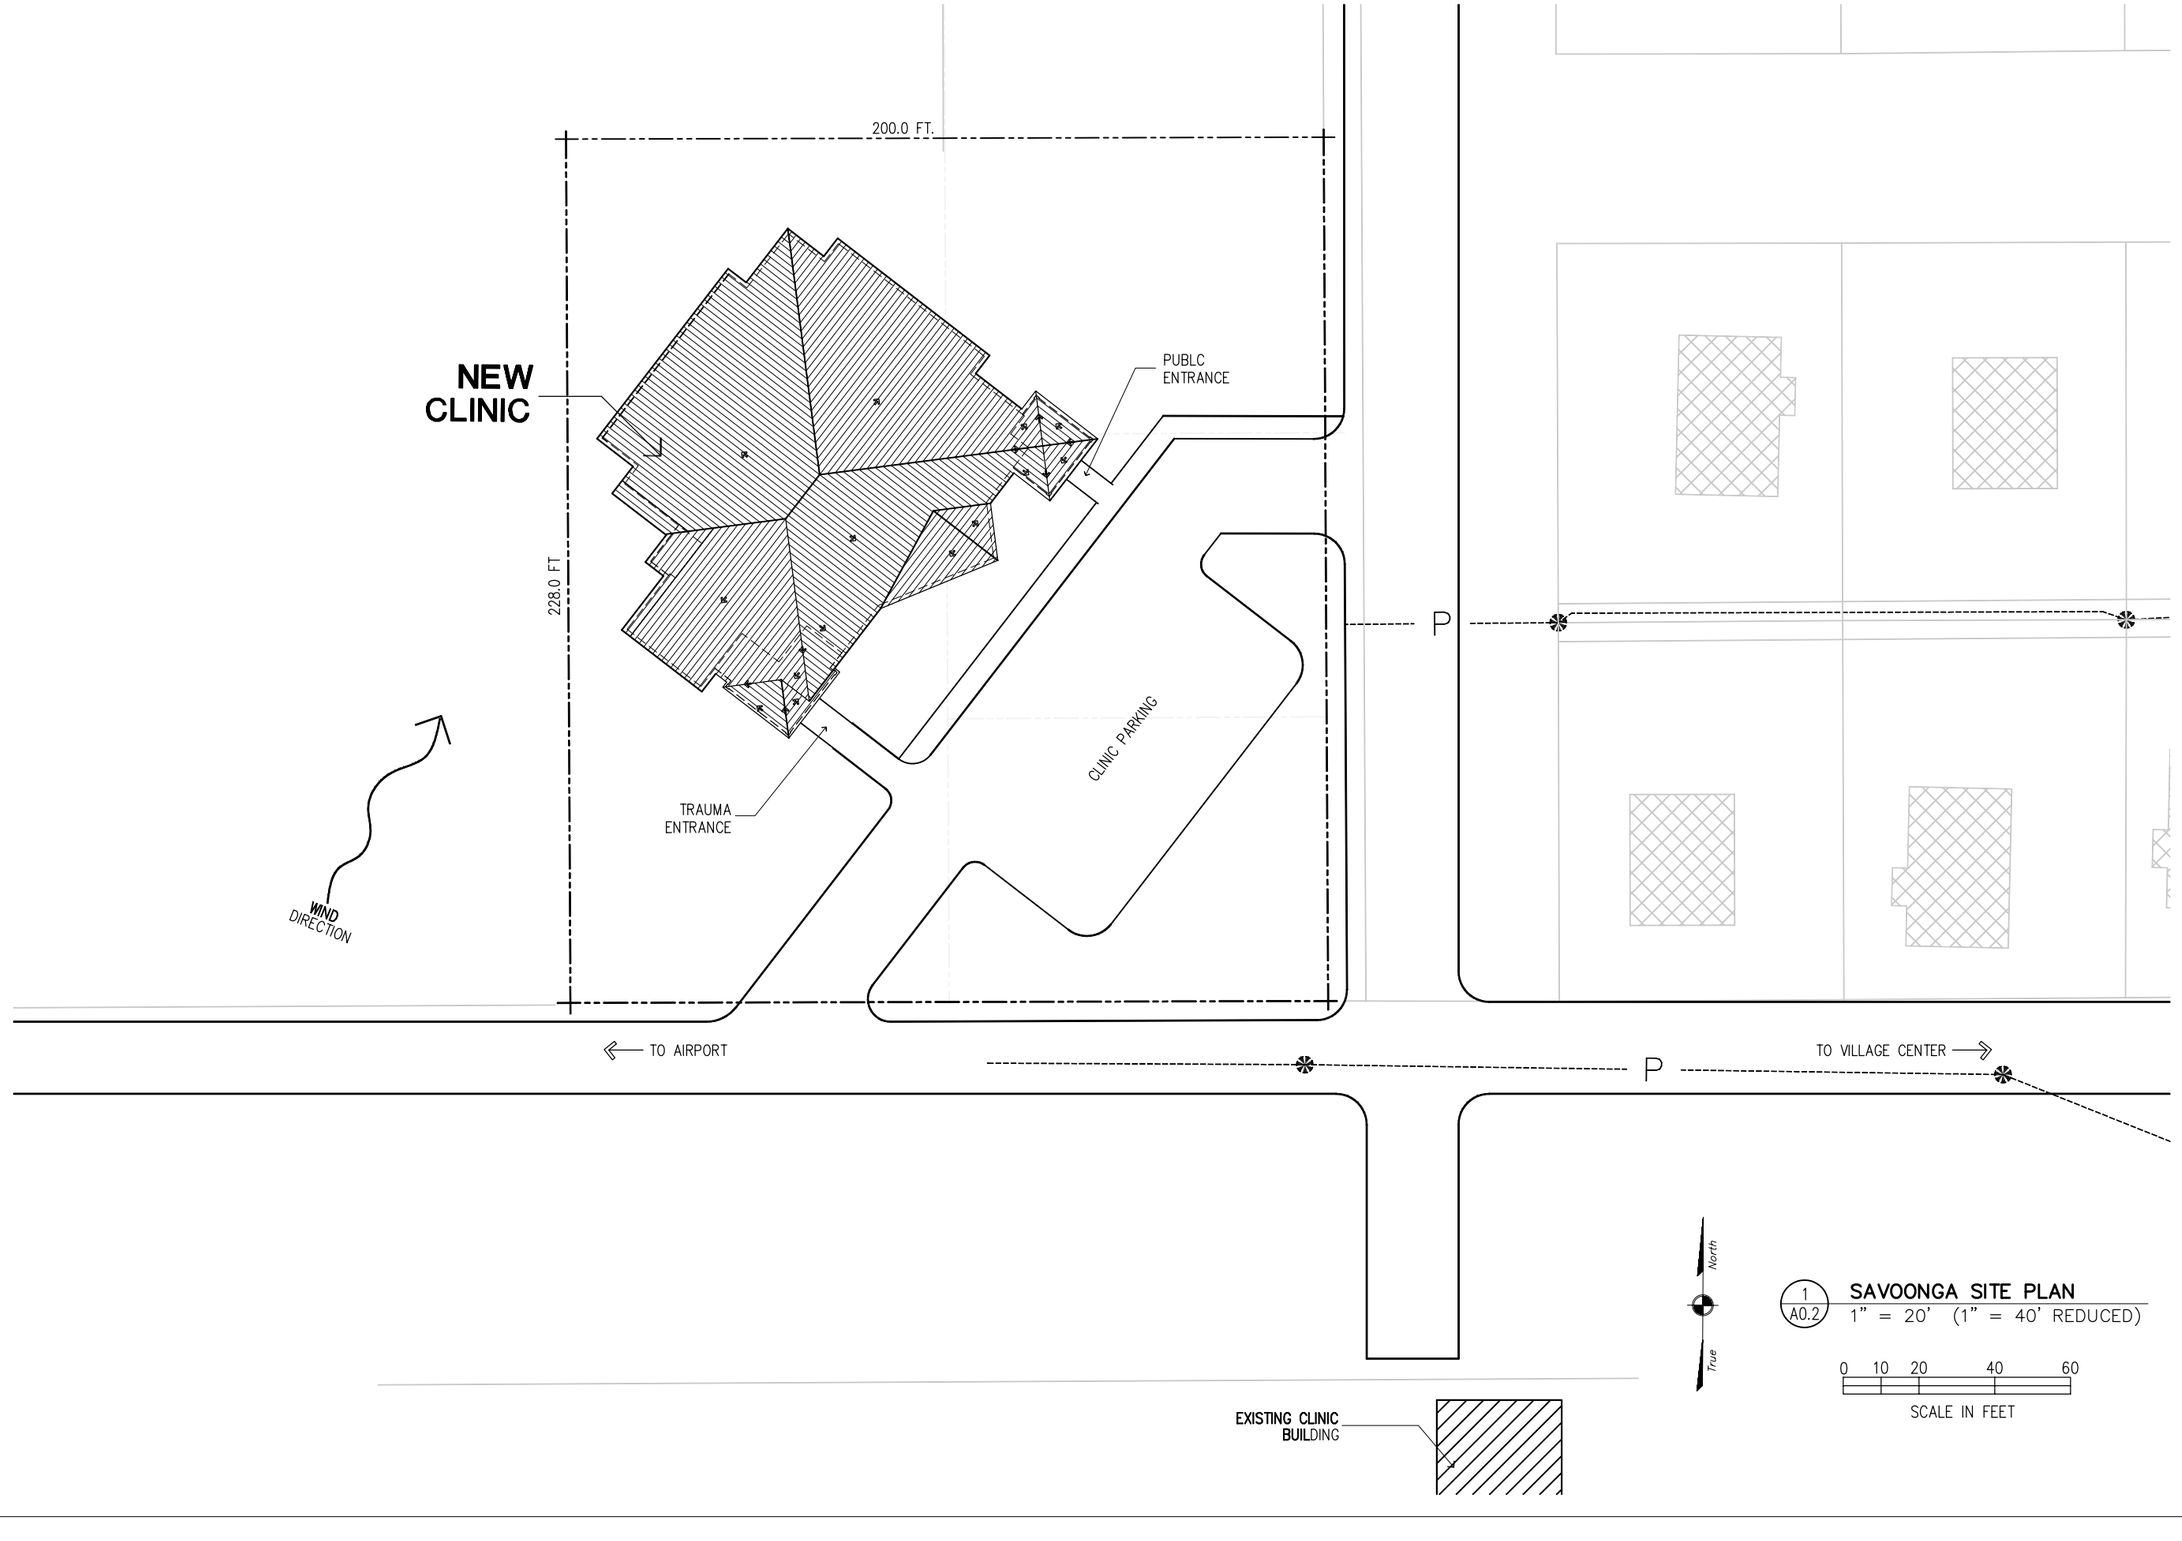

1 A0.2 SAVOONGA SITE PLAN
1" = 20' (1" = 40' REDUCED)

0 10 20 40 60
SCALE IN FEET

Architects Alaska
An Alaskan Corporation
Architecture
Landscape Architecture
Interior Architecture

900 West Fifth Avenue
Anchorage, Alaska 99501
(907) 272-3567

191 E. Swanson Avenue
Wasilla, Alaska 99654
(907) 373-7503

SCHEMATIC DESIGN PHASE

NORTON SOUND HEALTH CORPORATION
St. Lawrence Island Sub-Regional Services Clinic
VILLAGES OF SAVOONGA AND GAMBELL

Revisions		
No.	Description	Date

Drawn by	Date
AS	MM/DD/04
Checked	Job No.
JNC	02047.01/02

Sheet Contents
SAVOONGA SITE PLAN

Discipline	Sheet No.
A	0.2

Computer Drawing File Name 02047-A1.DWG Computer Drawing Scale Full Scale

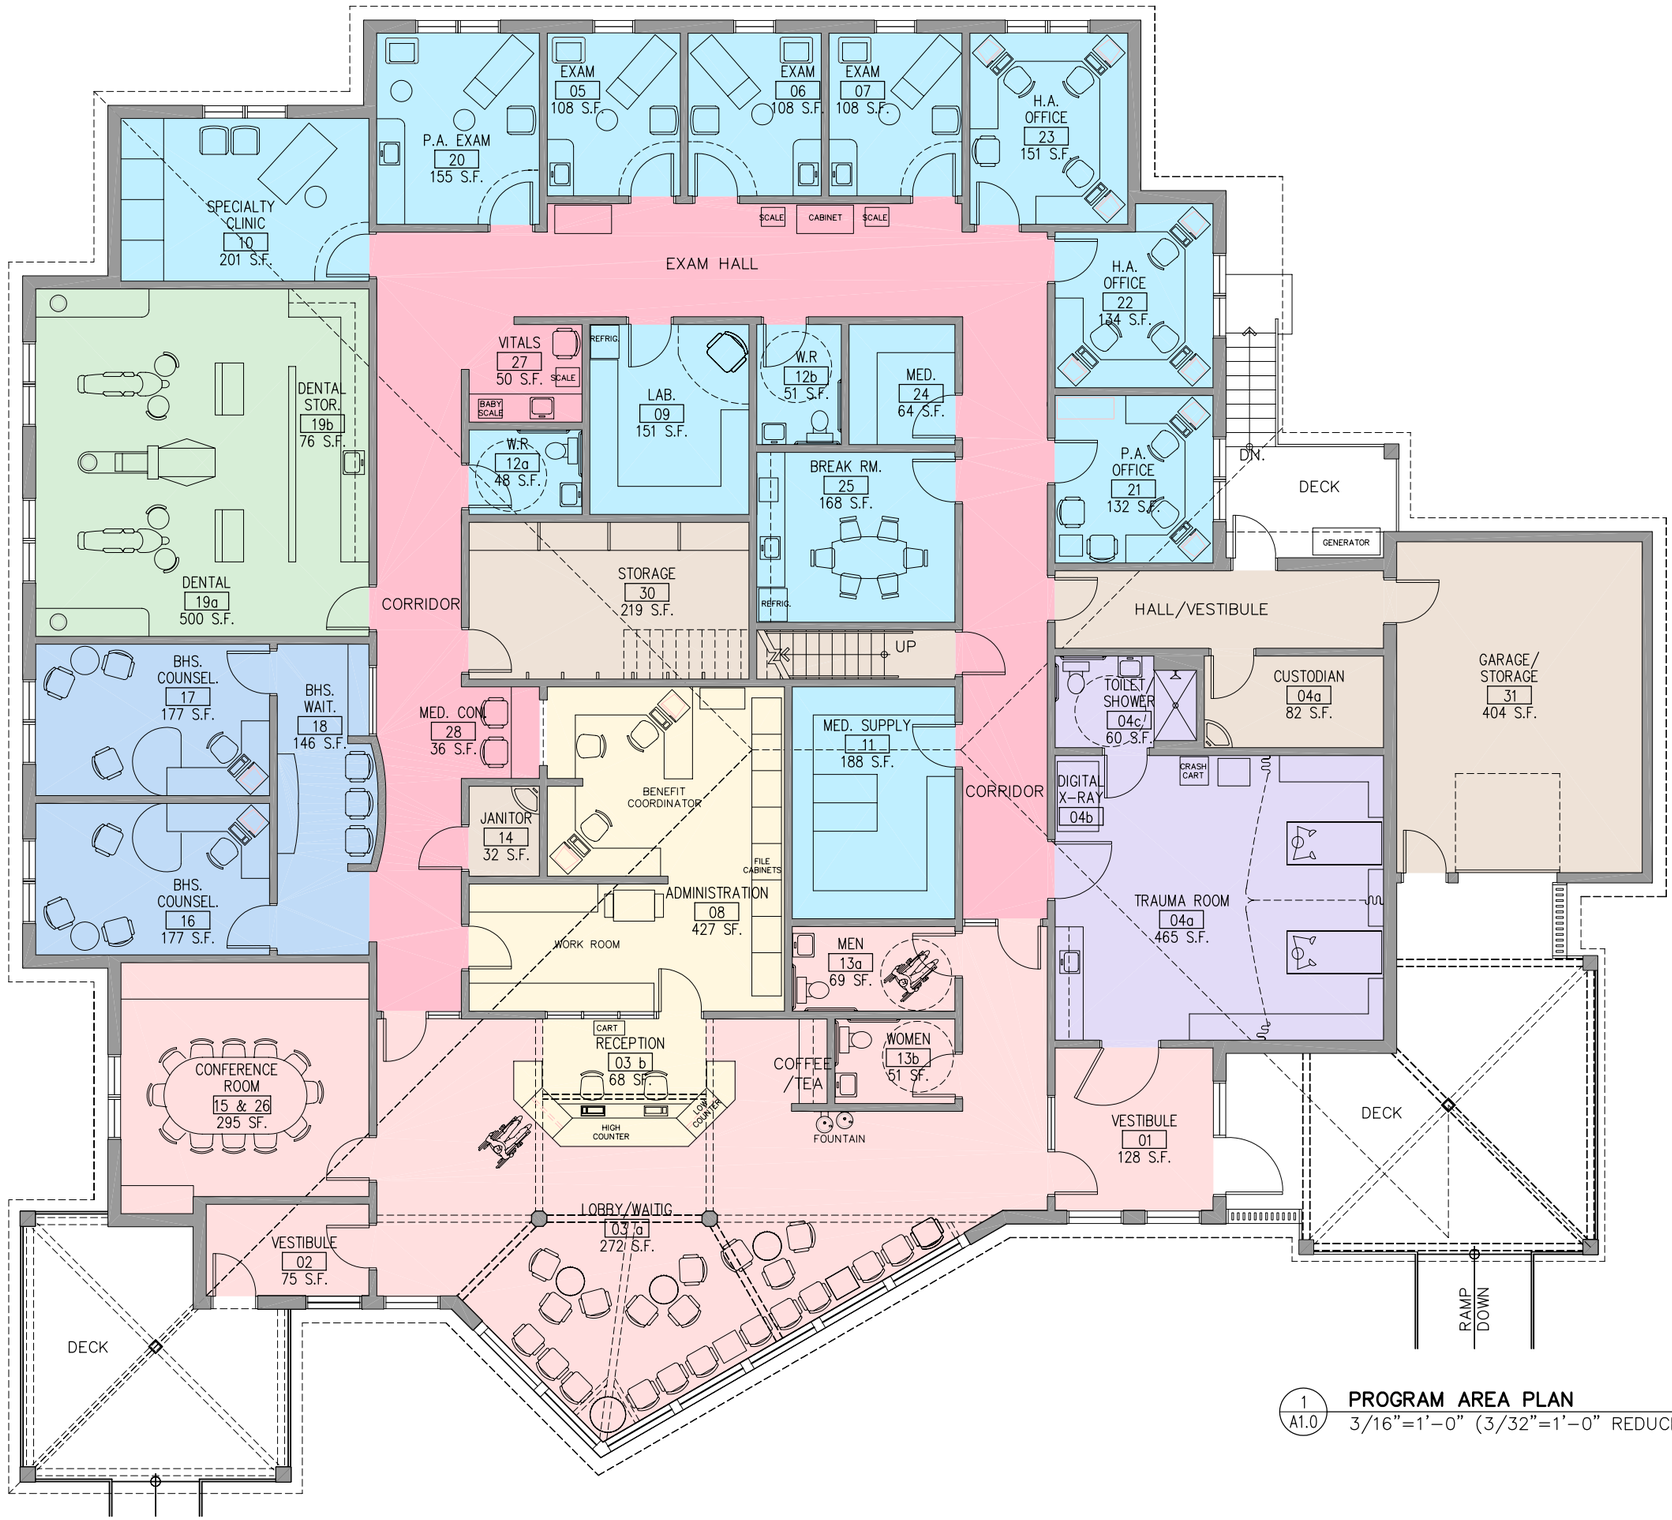

LEGEND:

- PUBLIC AREAS
- ADMINISTRATIVE AREAS
- BEHAVIORAL HEALTH
- DENTAL
- CLINICAL SPACES
- CLINICAL CORRIDOR
- TRAUMA ROOM
- SUPPORT SPACES

1 / A1.0 **PROGRAM AREA PLAN**

3/16"=1'-0" (3/32"=1'-0" REDUCED)

0 3 6 12 18

SCALE IN FEET

Architects Alaska
An Alaskan Corporation
Architecture
Landscape Architecture
Interior Architecture

900 West Fifth Avenue
Anchorage, Alaska 99501
(907) 272-3567

191 E. Swanson Avenue
Wasilla, Alaska 99654
(907) 373-7503

SCHEMATIC DESIGN PHASE

NORTON SOUND HEALTH CORPORATION

St. Lawrence Island Sub-Regional Services Clinic

VILLAGES OF SAVOONGA AND GAMBELL

founded-1970 NSHC

Revisions		
No.	Description	Date

Drawn by: AS	Date: MM/DD/04
Checked: JNC	Job No.: 02047.01/02

Sheet Contents: PROGRAM AREA PLAN

Discipline	Sheet No.
A	1.0

Computer Drawing File Name: 02047-A1.DWG Computer Drawing Scale: Full Scale

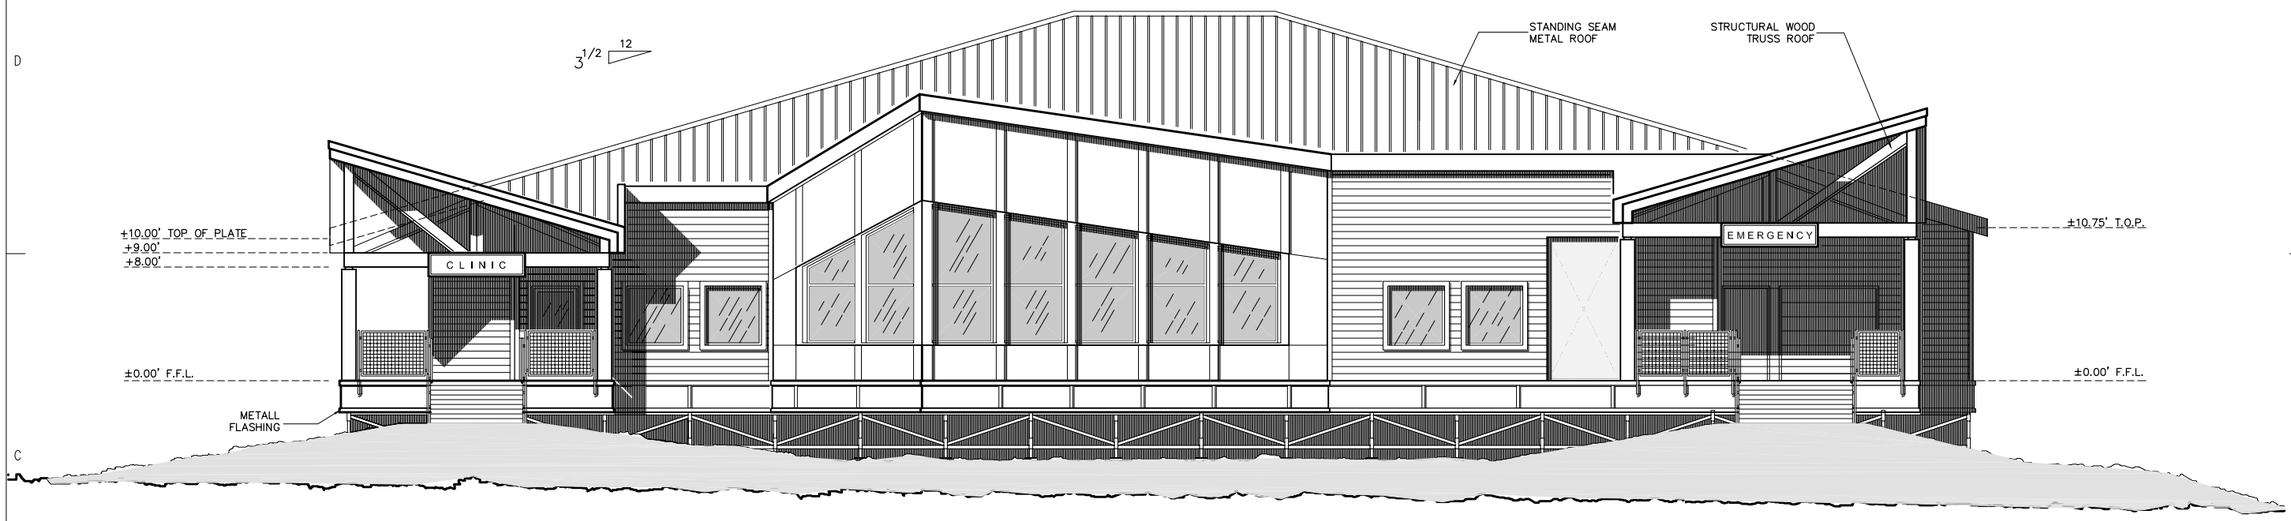

1 / A2.1 **FRONT ELEVATION**
3/16"=1'-0" (3/32"=1'-0" REDUCED)

0 3 6 12 18
SCALE IN FEET

2 / A2.1 **SIDE ELEVATION (FROM EMERGENCY)**
3/16"=1'-0" (3/32"=1'-0" REDUCED)

0 3 6 12 18
SCALE IN FEET

Architects Alaska
An Alaskan Corporation
Architecture
Landscape Architecture
Interior Architecture

900 West Fifth Avenue
Anchorage, Alaska 99501
(907) 272-3567

191 E. Swanson Avenue
Wasilla, Alaska 99654
(907) 373-7503

SCHEMATIC DESIGN PHASE

NORTON SOUND HEALTH CORPORATION
St. Lawrence Island Sub-Regional Services Clinic
VILLAGES OF SAVOONGA AND GAMBELL

founded-1970 NSHC

Revisions		
No.	Description	Date

Drawn by: AS	Date: MM/DD/04
Checked: JNC	Job No.: 02047.01/02

Sheet Contents: BUILDING ELEVATIONS

Discipline	Sheet No.
A	2.1

Computer Drawing File Name 02047-A1.DWG Computer Drawing Scale Full Scale