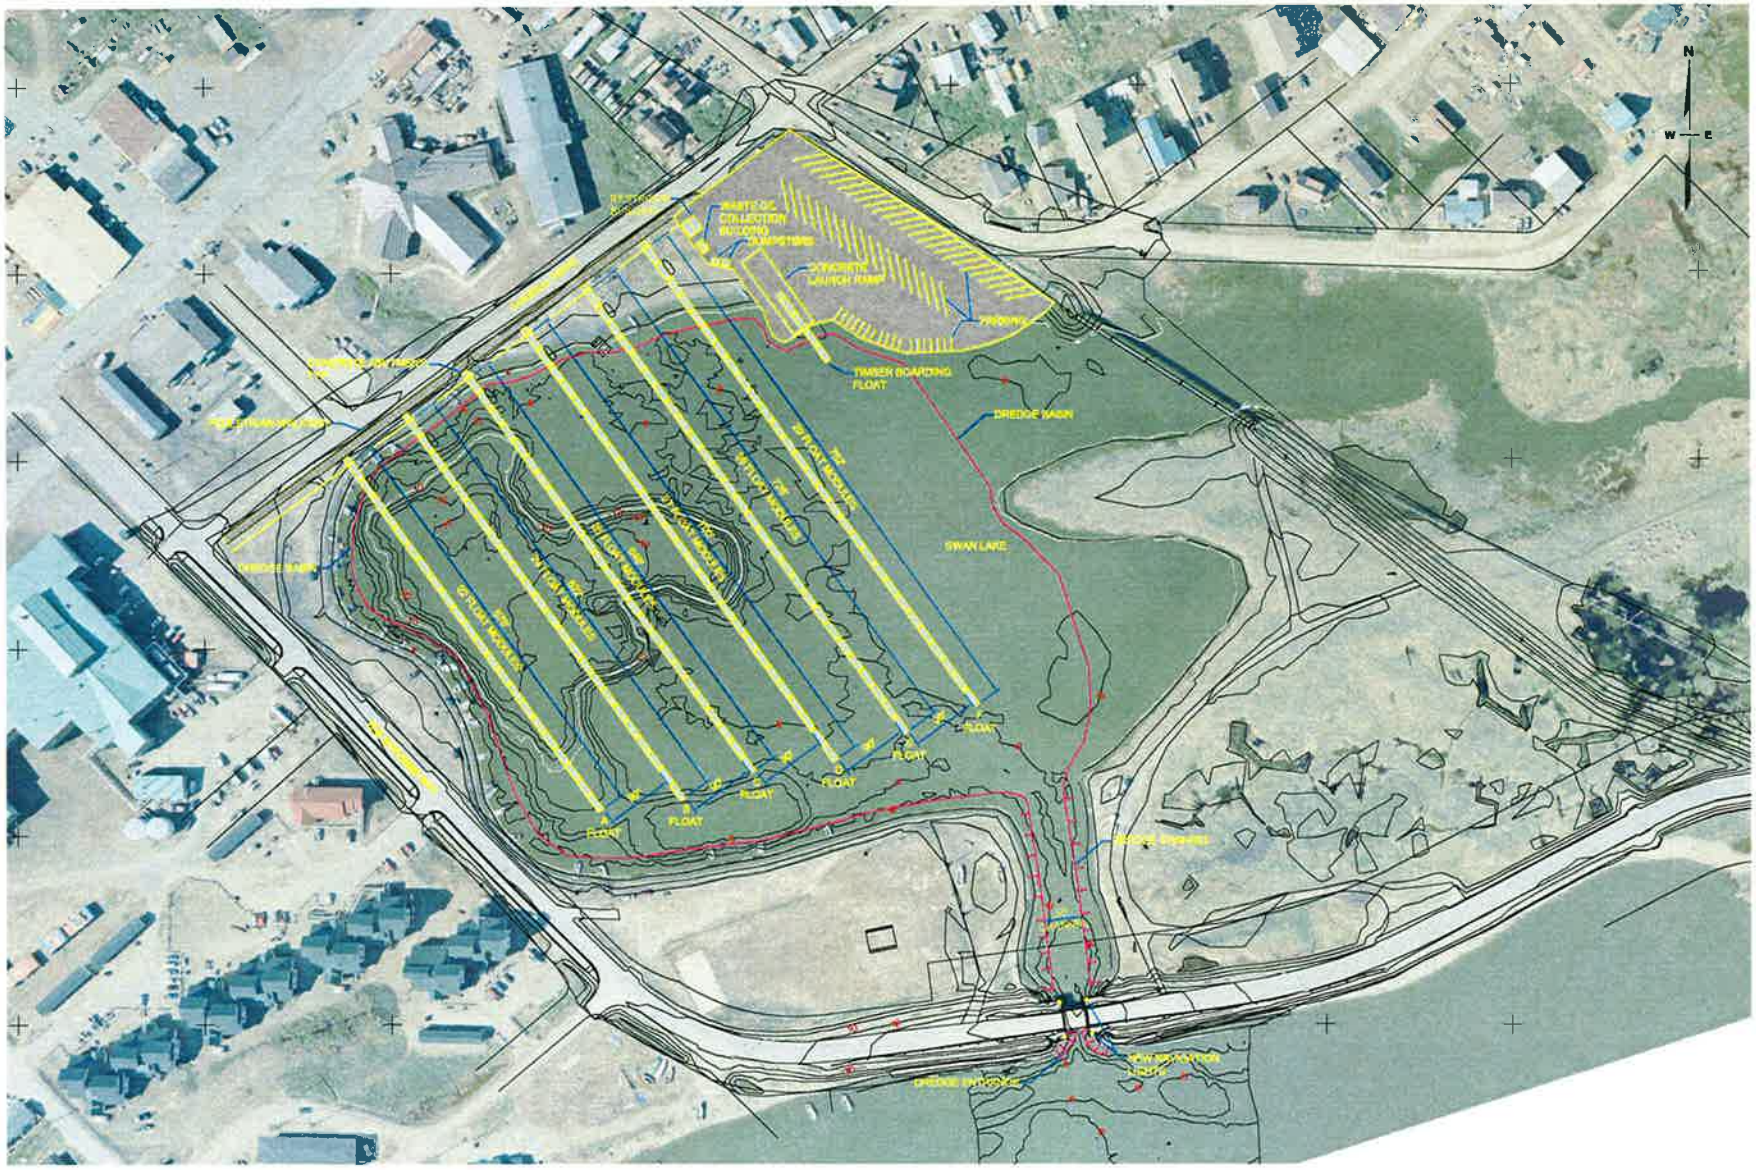

CONCEPT DRAWING

URS

700 G STREET, SUITE 500
ANCHORAGE, AK 99501
TEL (907) 279-0543
FAX (907) 279-1879

NO.	BY	DATE	REVISIONS DESCRIPTION

KOTZEBUE

SWAN LAKE

KOTZEBUE, AK

SITE PLAN

PROJECT No. 26220000
DATE 02/18/2011
DESIGN BY JD
DRAWN BY CB
CHECKED BY
SHEET C1.0
PAGE 2 OF 3

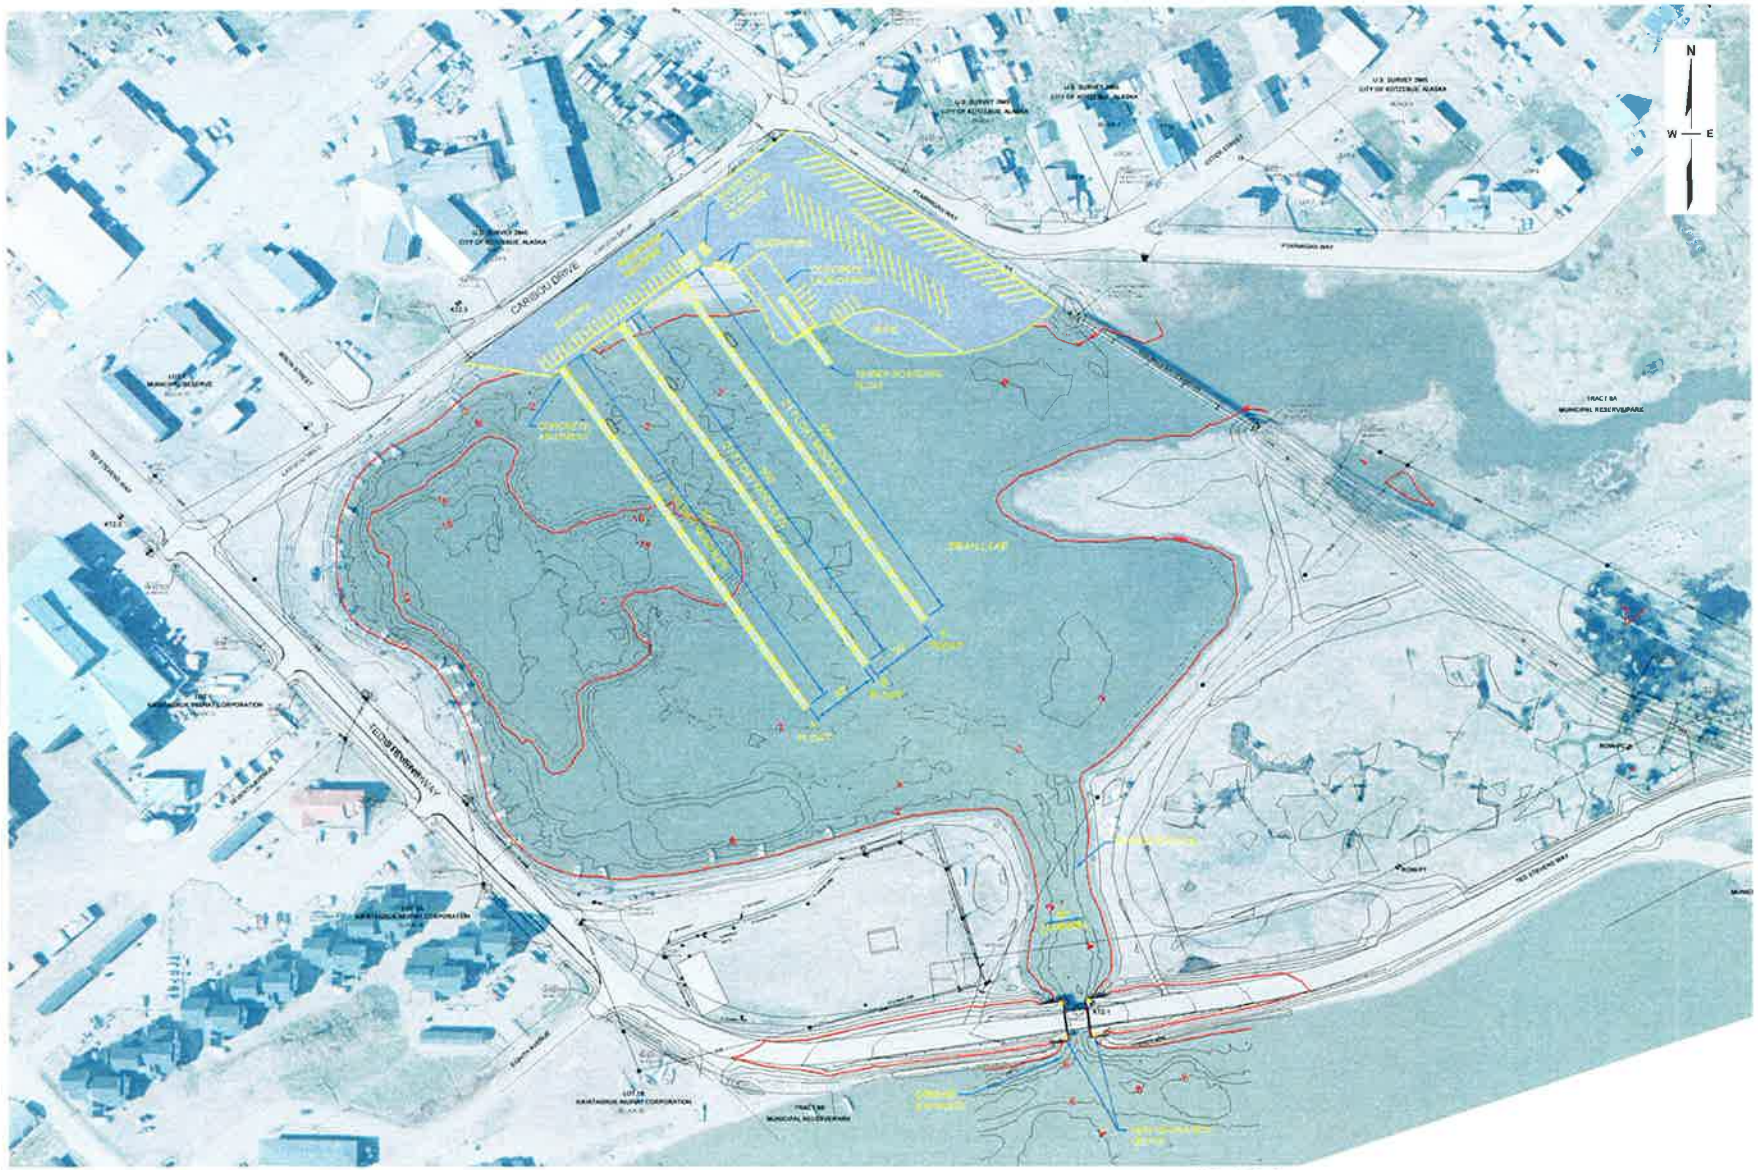

CONCEPT DRAWING

URS
700 G STREET, SUITE 500
ANCHORAGE, AK 99501
TEL (907) 278-0543
FAX (907) 276-7879

KOTZEBUE

SWAN LAKE
KOTZEBUE, AK

ALTERNATIVE 1

	26220000
	02/16/2011
	JD
	CB
	A1
	1 of 3

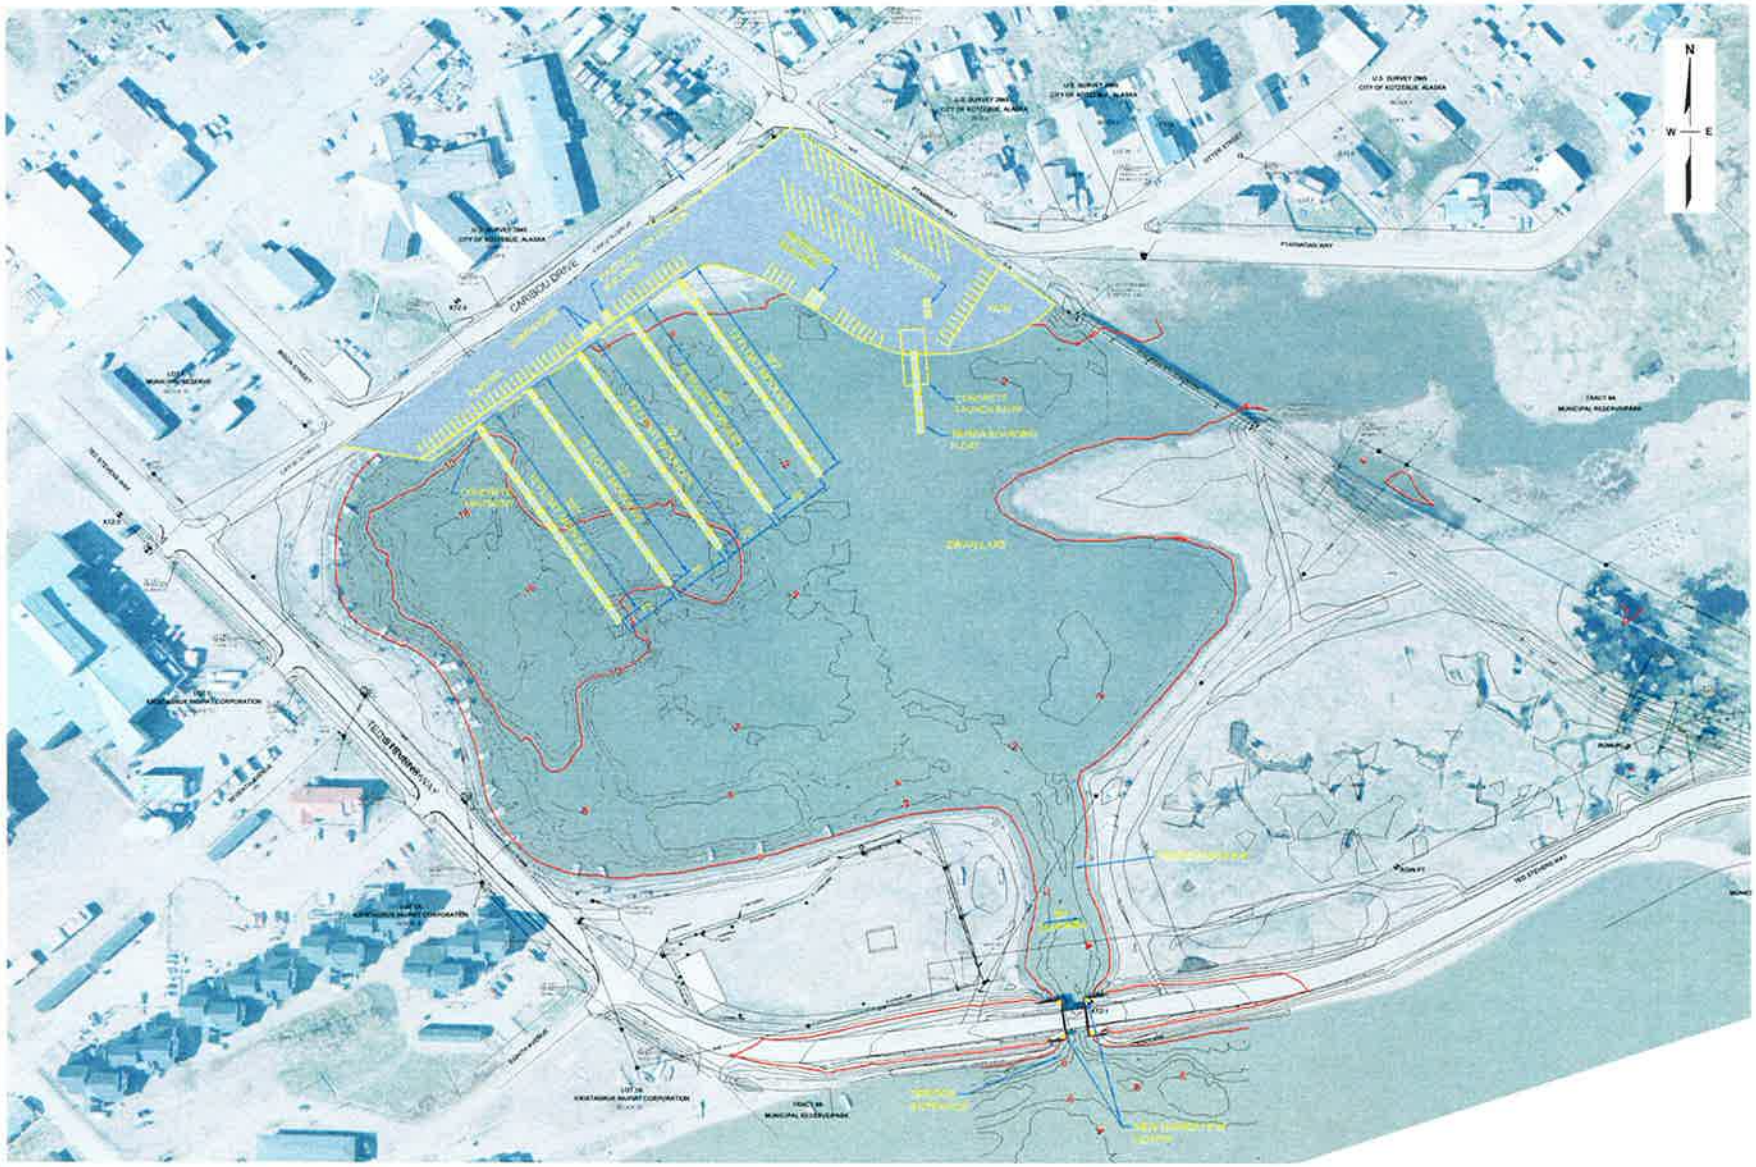

GRAPHIC SCALE
80' 0 40' 80' 160'
(IN FEET)

CONCEPT DRAWING

URS
700 G STREET, SUITE 500
ANCHORAGE, AK 99501
TEL (907) 279-0643
FAX (907) 276-7878

REVISIONS

KOTZEBUE

SWAN LAKE
KOTZEBUE, AK

ALTERNATIVE 2

26220000
02/18/2011
JD
CB

A2

2 of 3

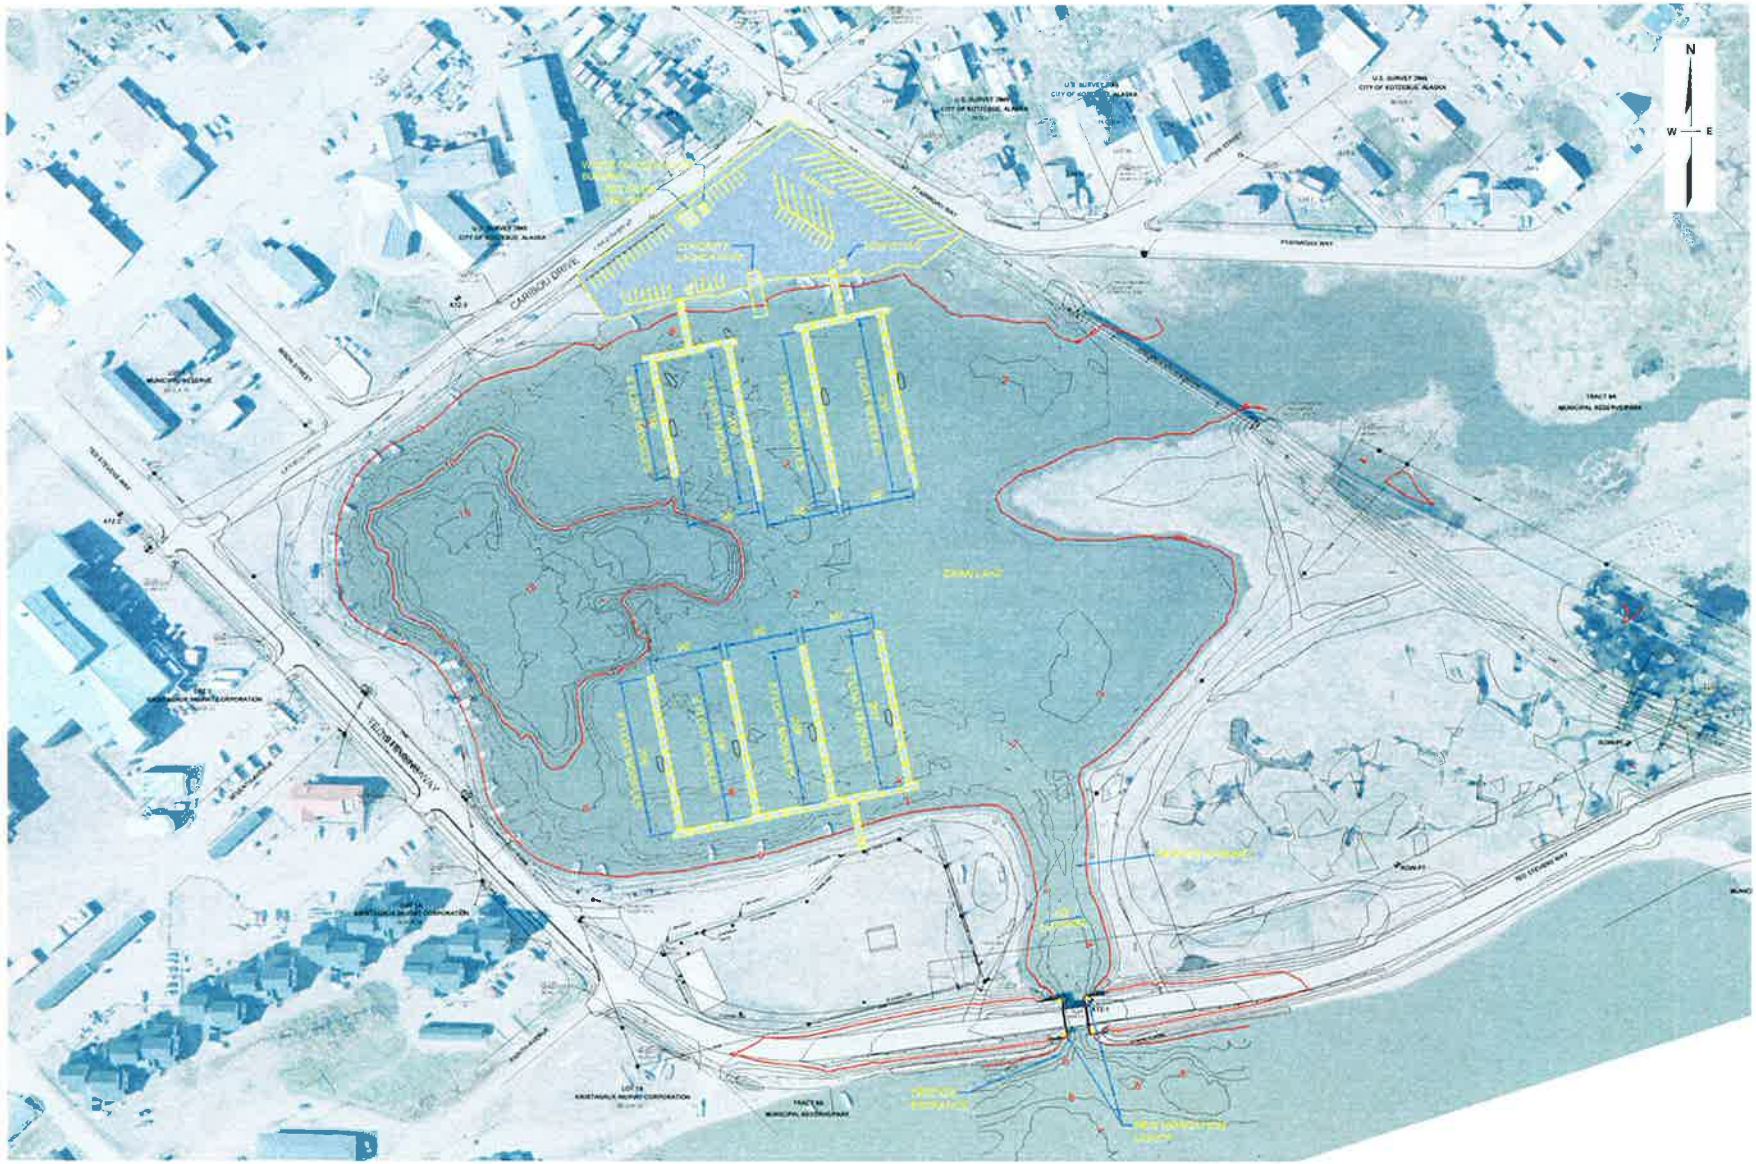

CONCEPT DRAWING

URS
700 G STREET, SUITE 500
ANCHORAGE, AK 99501
TEL (907) 279-0543
FAX (907) 276-7679

REVISIONS

KOTZEBUE

SWAN LAKE
KOTZEBUE, AK

ALTERNATIVE 3

26220000
02/18/2011
JD
CB

A3

3 OF 3

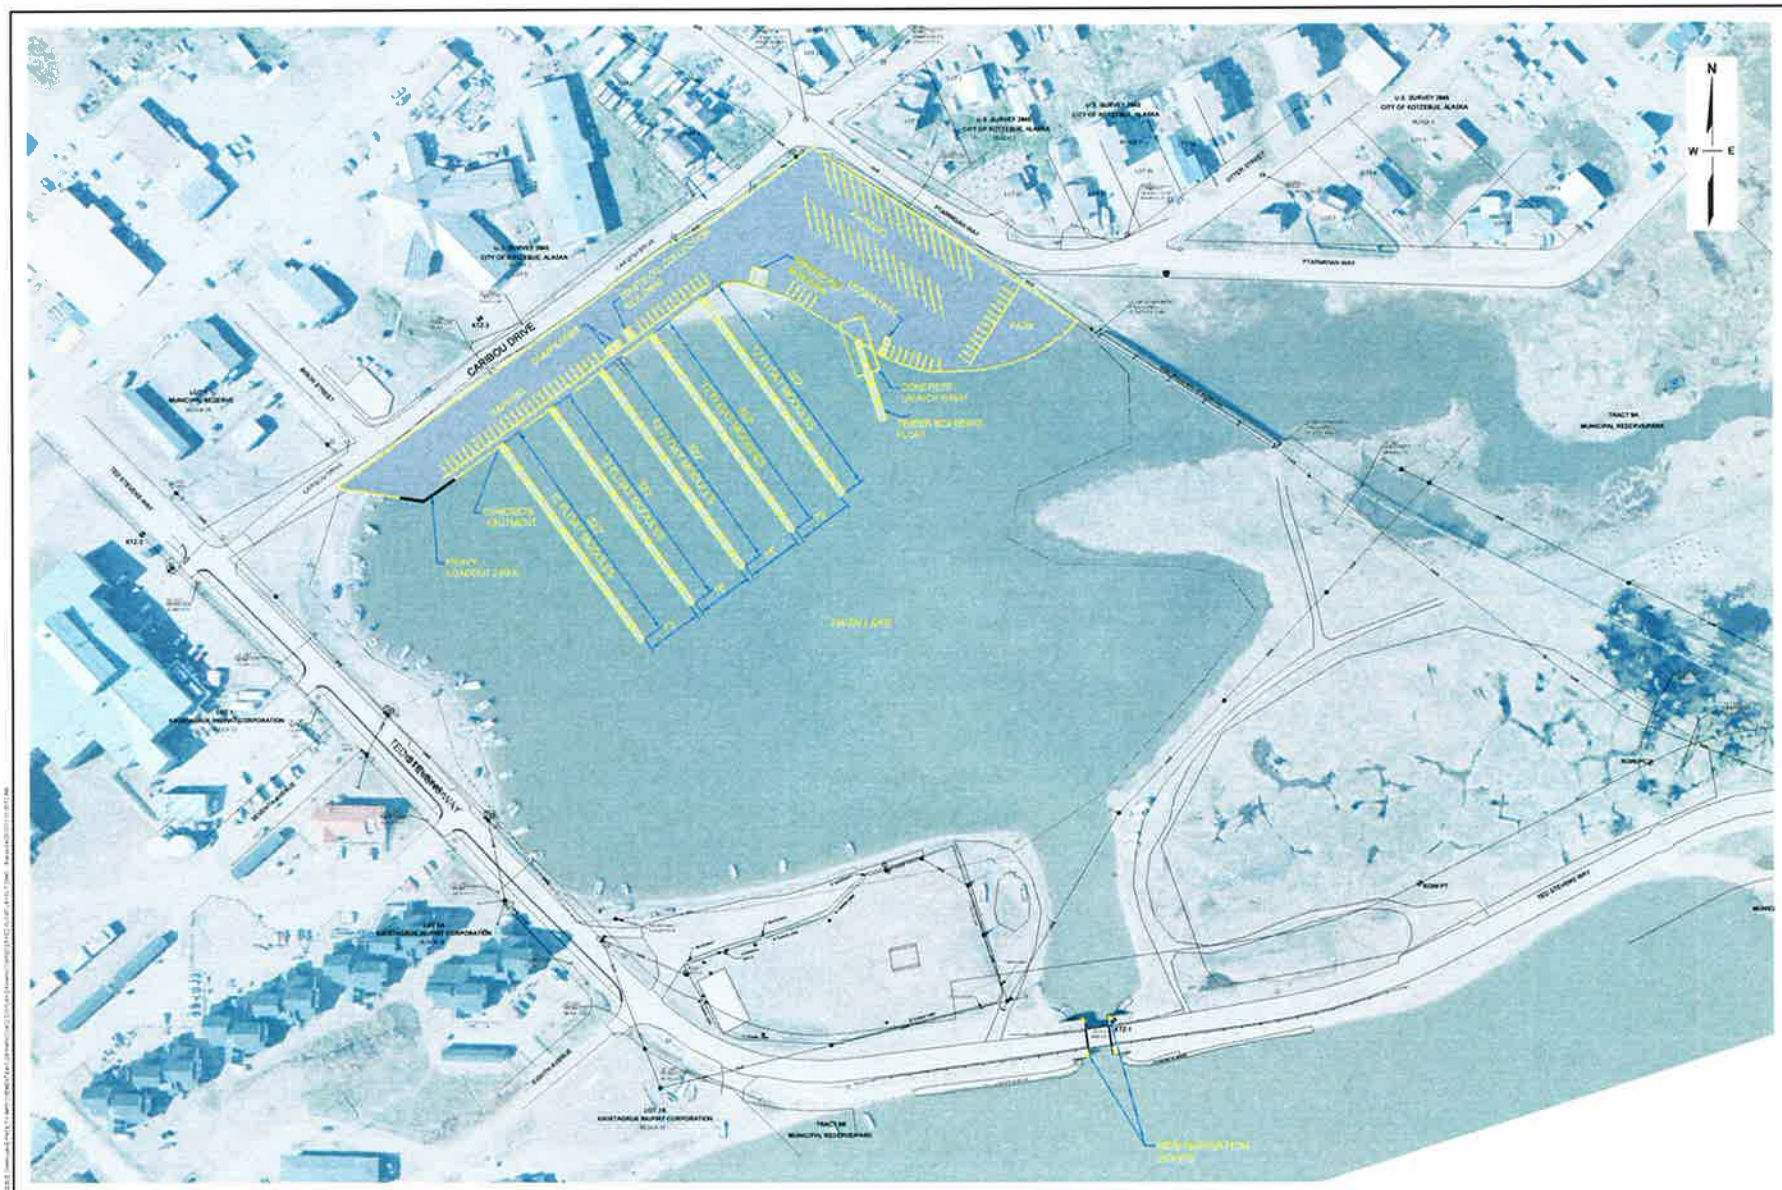

GRAPHIC SCALE
80' 0 40' 80' 160'
(IN FEET)

CONCEPT DRAWING

URS
700 G STREET, SUITE 500
ANCHORAGE, AK 99501
TEL: (907) 279-0543
FAX: (907) 276-7679

REVISIONS

NO.	BY	DATE	DESCRIPTION

KOTZEBUE

SWAN LAKE
KOTZEBUE, AK

PREFERRED ALTERNATIVE

	26220000
	02/18/2011
	JD
	BG
	A2
	2 OF 3