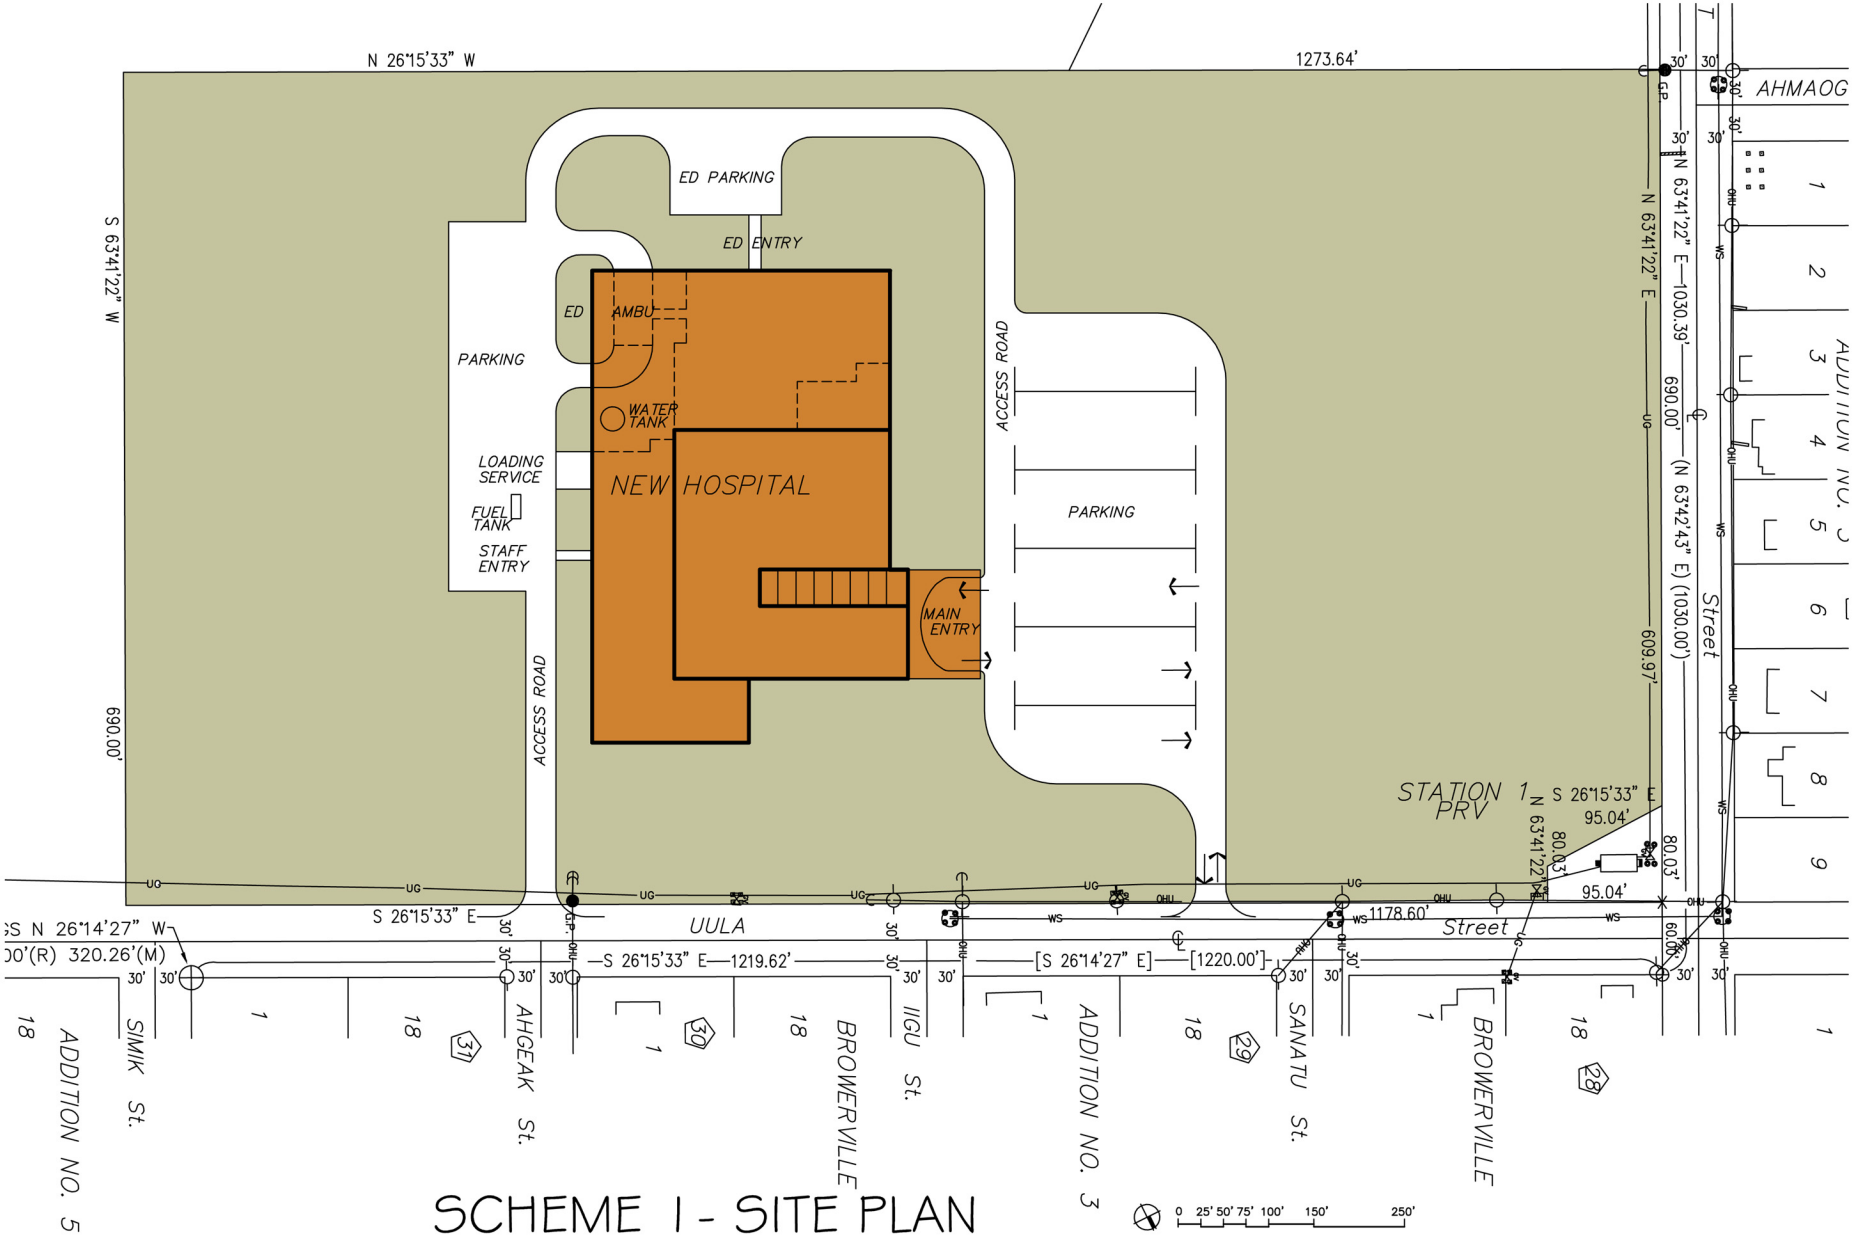

SCHEME 1 - SITE PLAN