PROJECTS\COURTHOUSE\A1.dwg

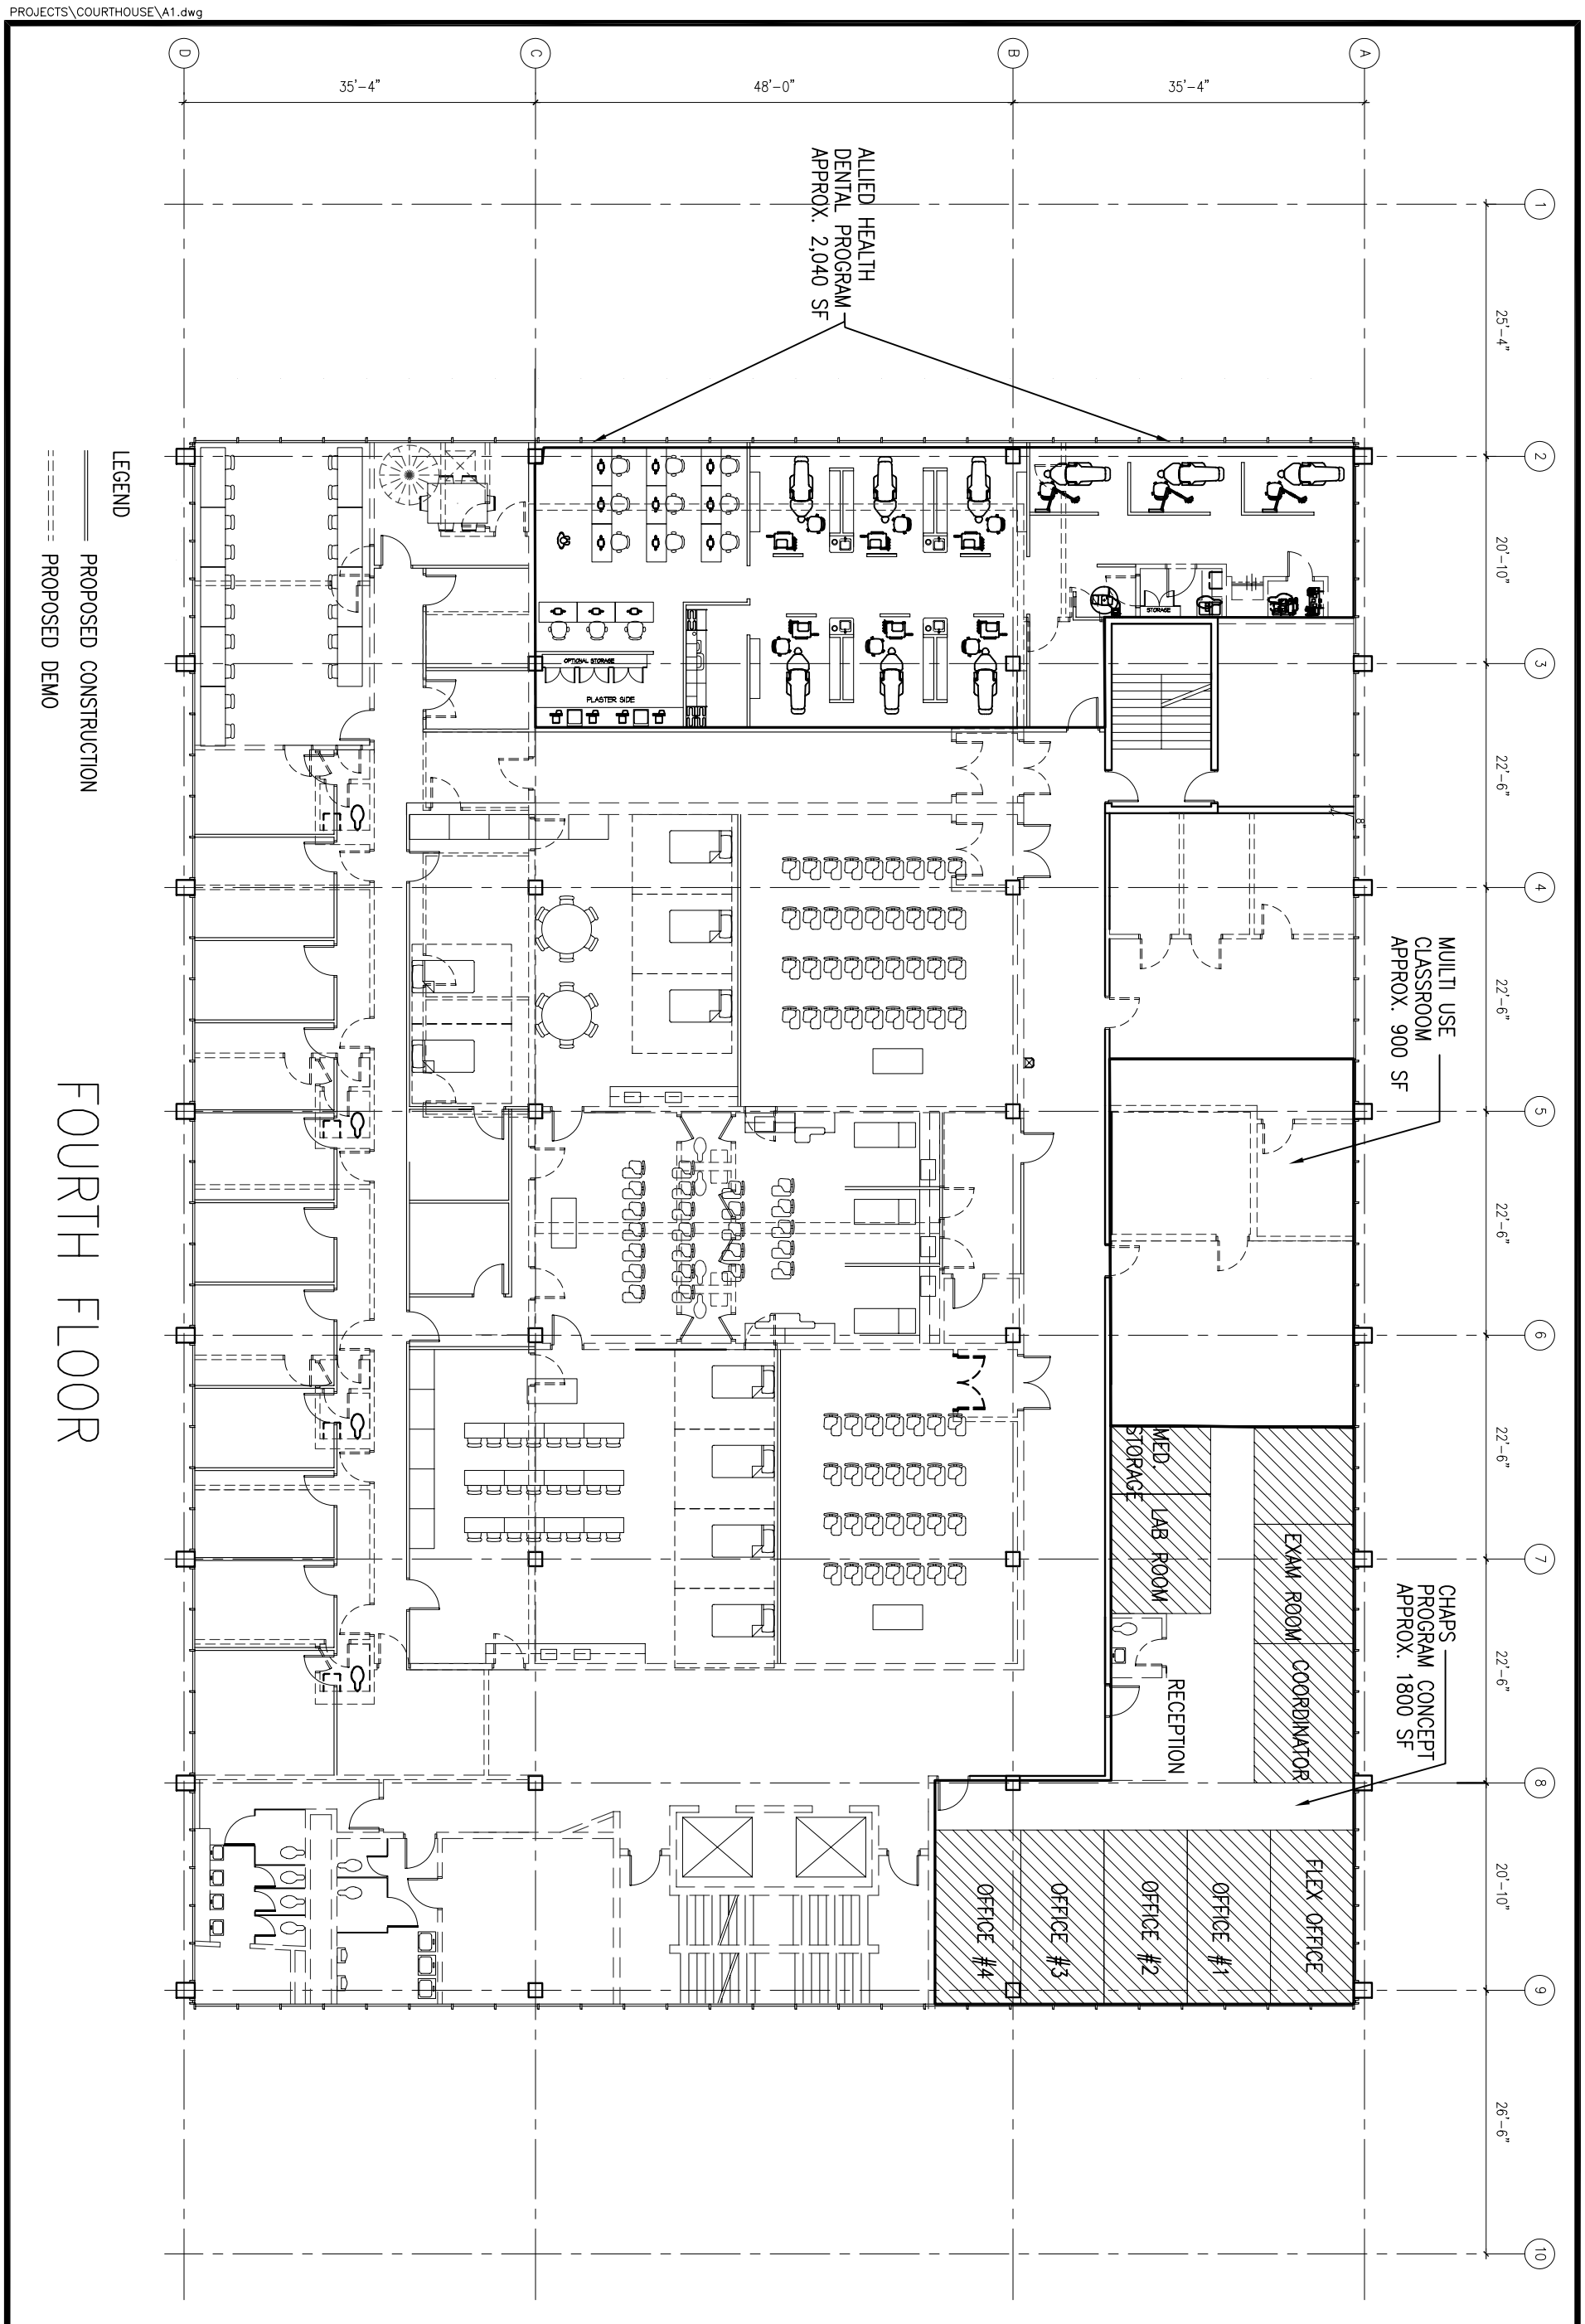

TVC COURTHOUSE FOURTH FLOOR, PHASE I

FACILITIES SERVICES
DESIGN & CONSTRUCTION
JULY 28, 2003